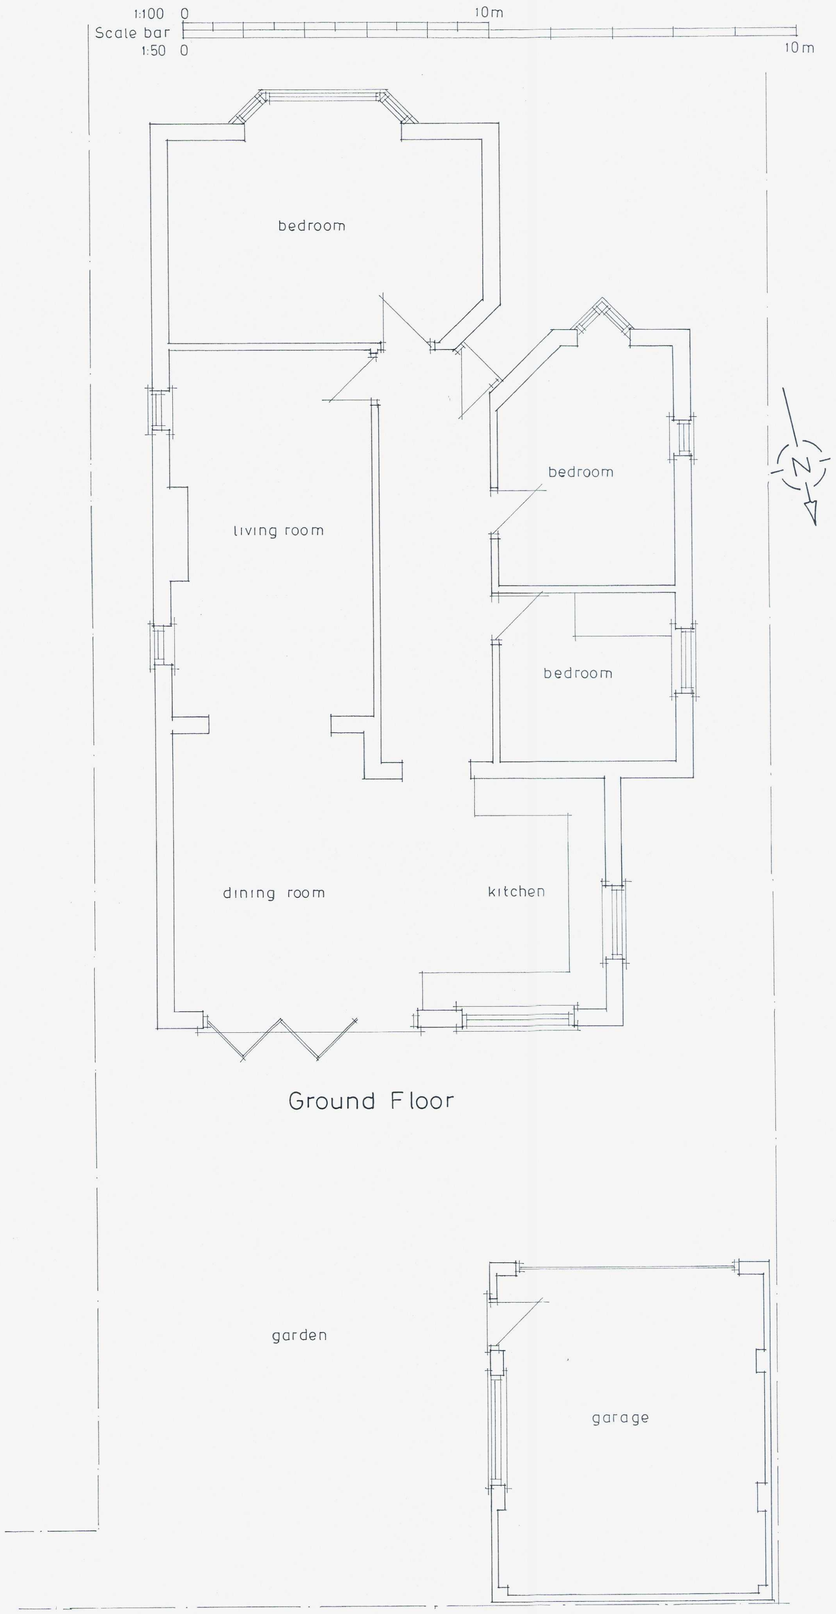

Ground Floor

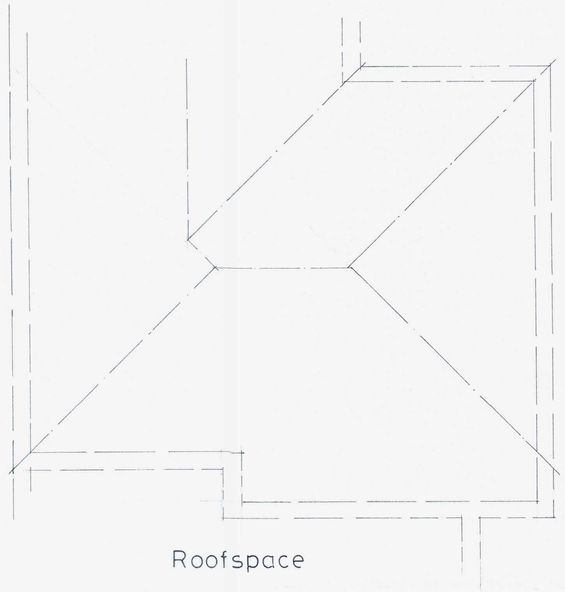

Roofspace



north elevation



south elevation

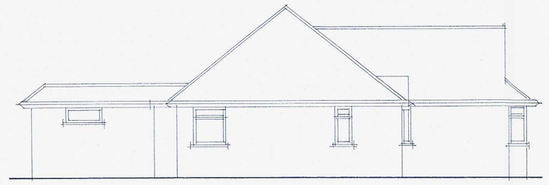

west elevation

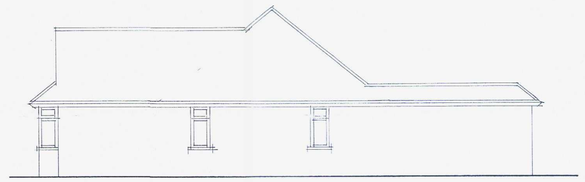

east elevation



EXISTING GARAGE

ADUR & WORTHING PLANNING SERVICES
PLAN AWDM/ 0561/17
DATE VALID -7 APR 2017

Existing Layout
81 Downland Avenue
Southwick
Drng no 433/02
Scale 1:50 1:100

A1