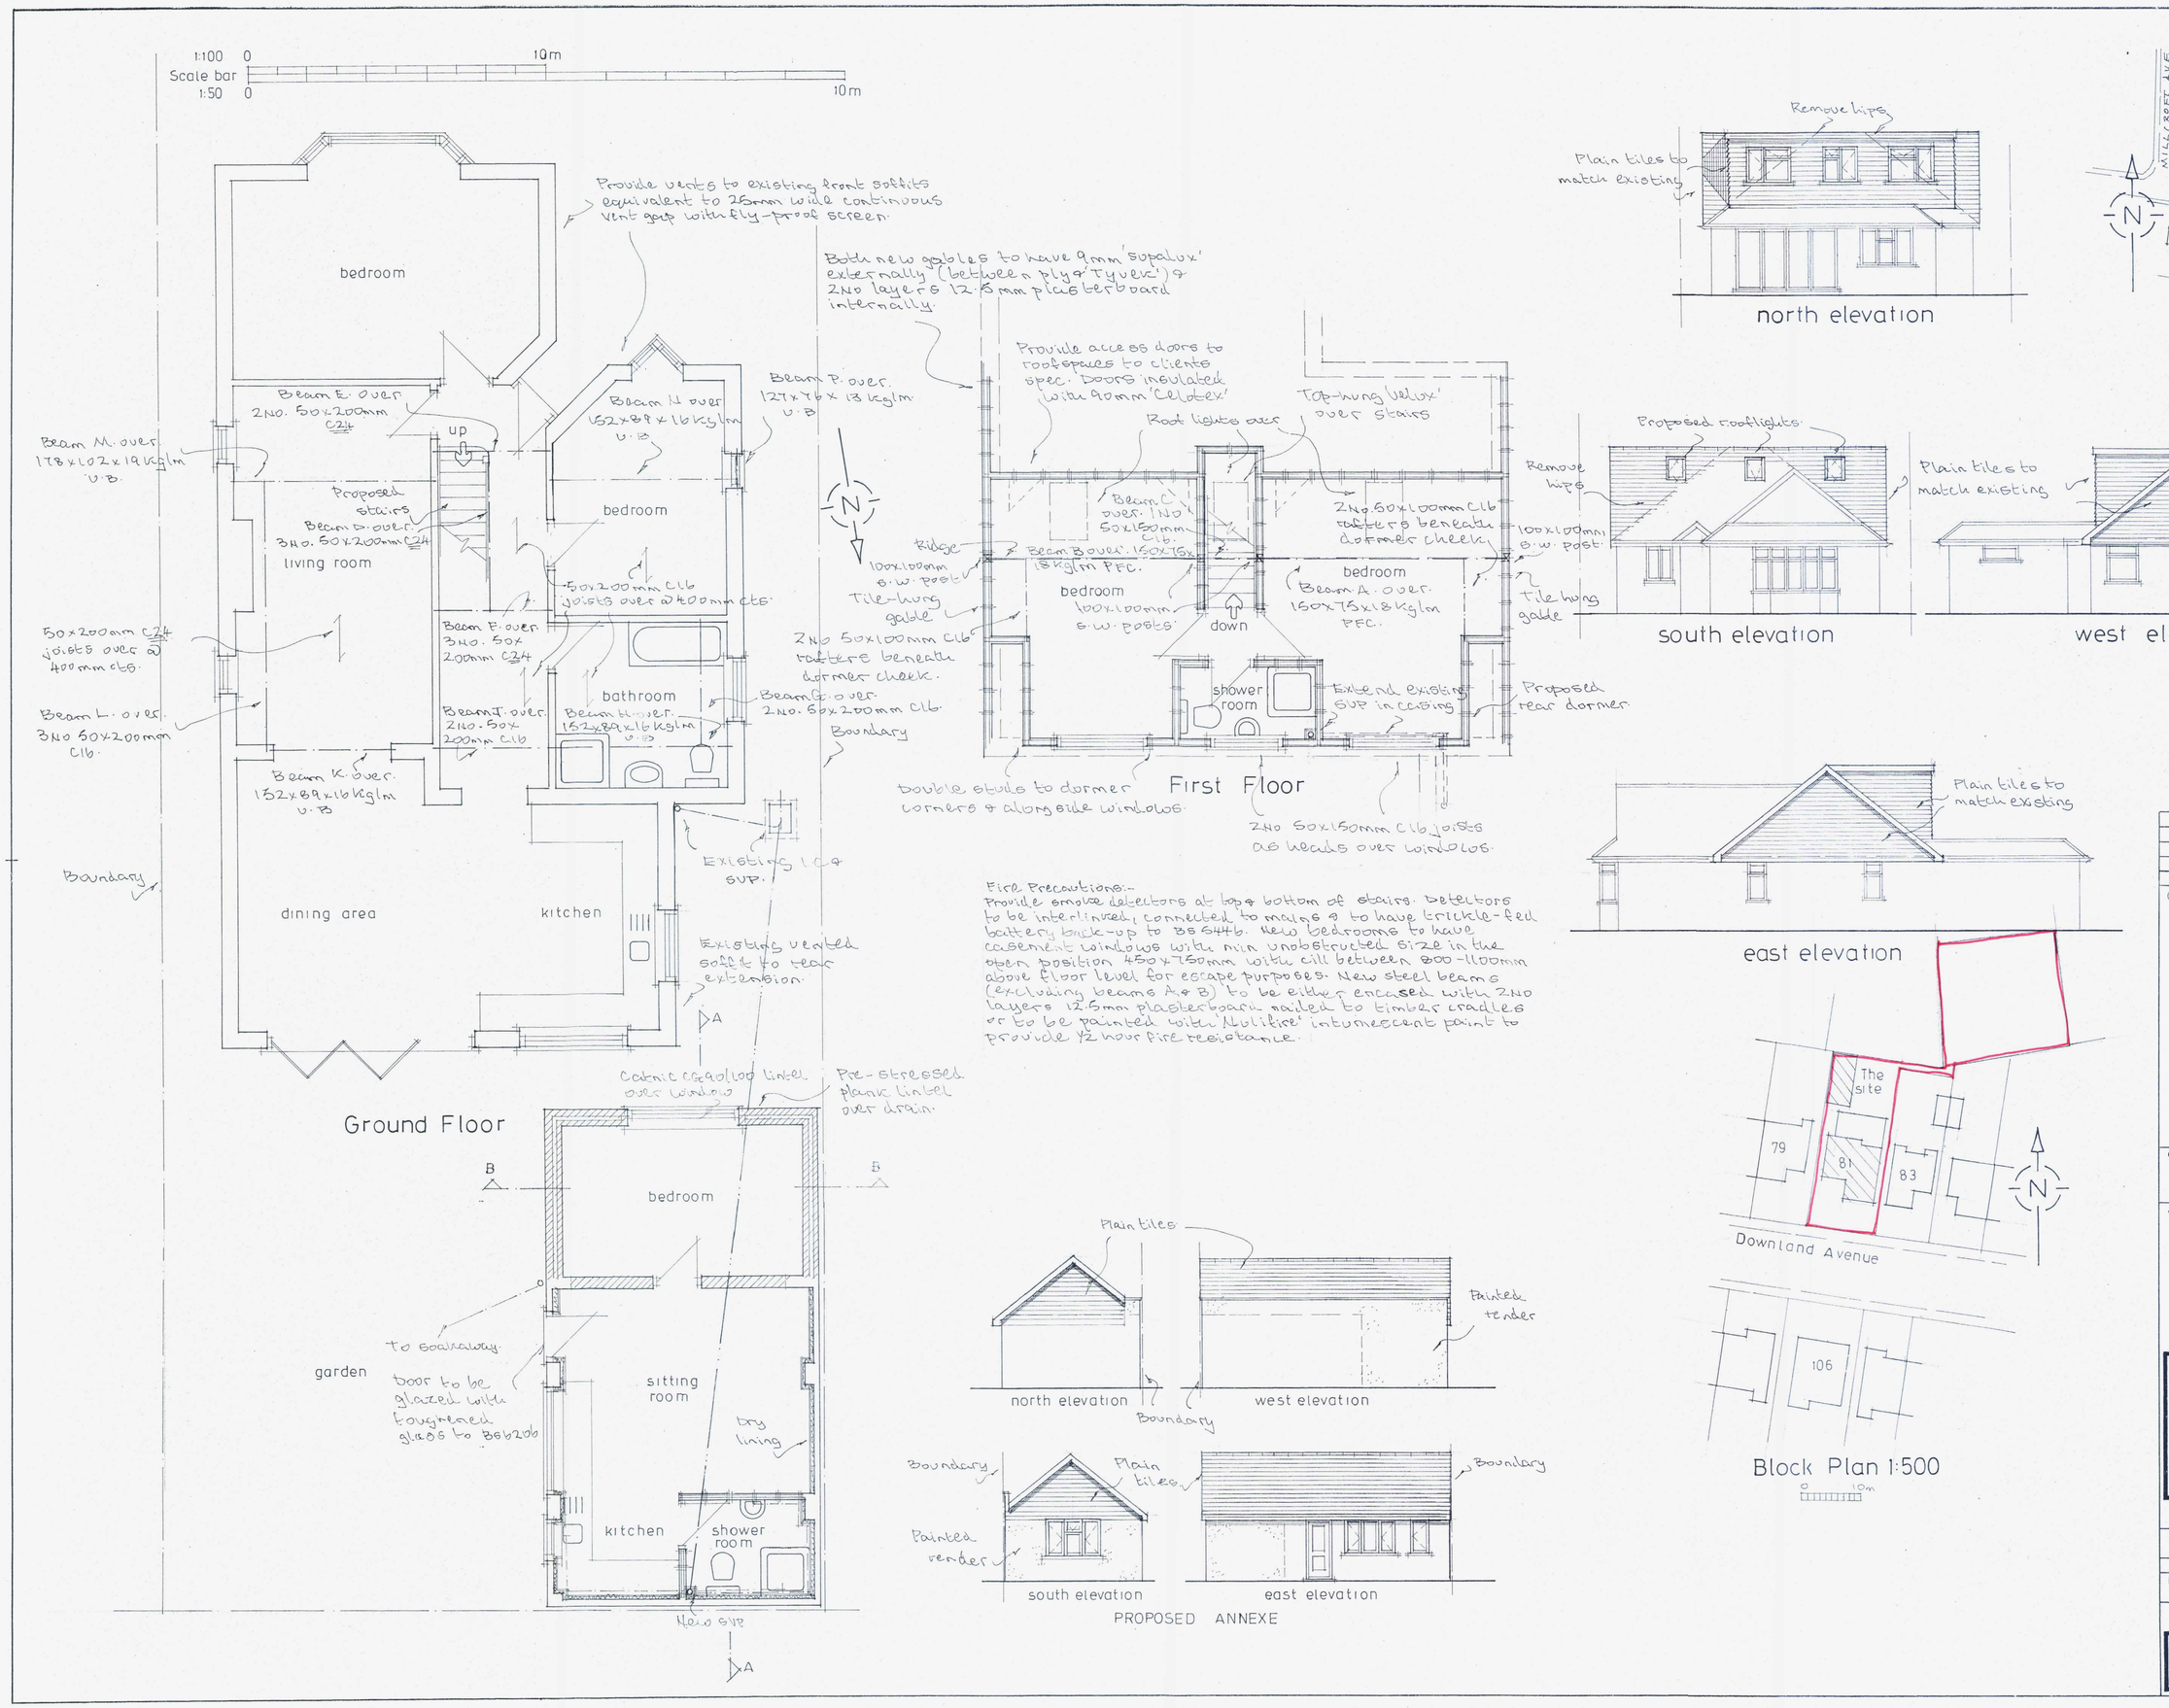

B	4.4.17	Annexe roof revised
A	16.3.17	Annexe notes added.
	Date	Revisions

© copyright

ADUR & WORTHING PLANNING SERVICES
PLAN AWDM/ 0561/17
DATE VALID -7 APR 17

Client
Mr & Mrs A. Tanner

Job Title
Proposed Annexe & Roof Conversion

Drawing Title
81 Downland Avenue Southwick

Scale 1:50 1:100

Date | Drawn by

Drg No. 433/01 | Rev. A B

841x594mm A1