M/0060/13
DATE VALID 16 JAN 2013

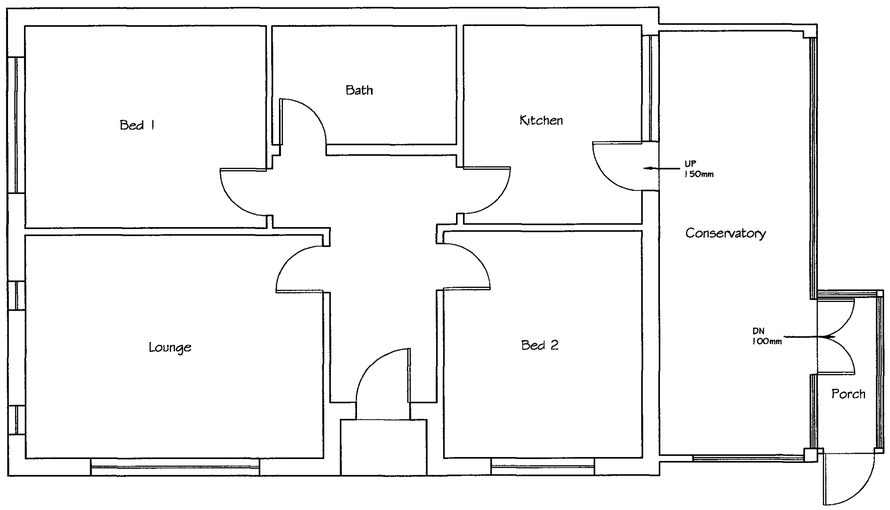

Existing Floor Plan

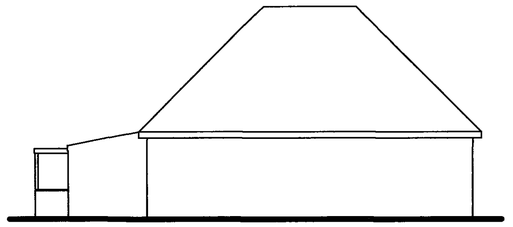

Existing Rear Elevation

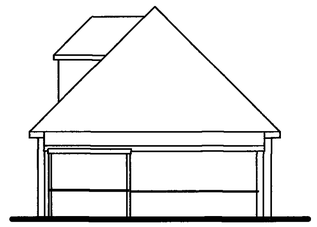

Existing Side Elevation

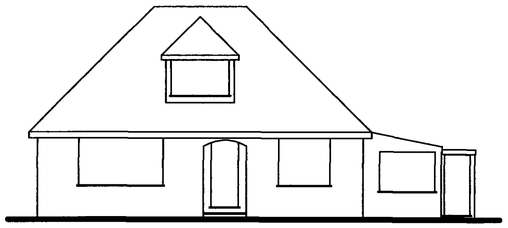

Existing Front Elevation

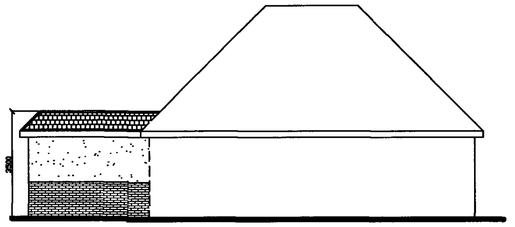

Proposed Rear Elevation

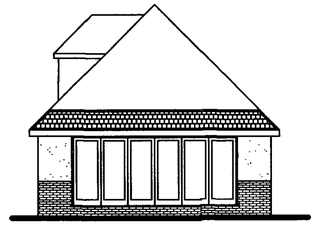

Proposed Side Elevation

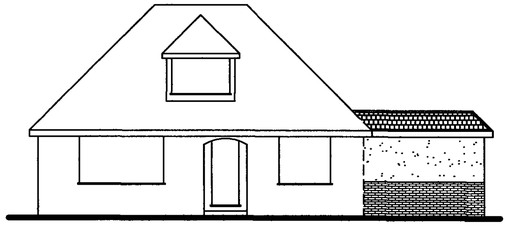

Proposed Front Elevation

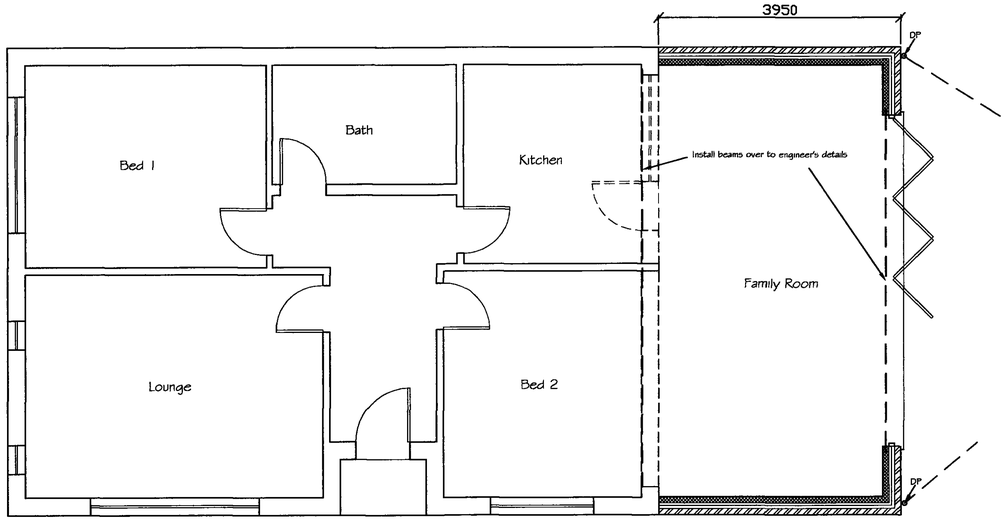

Proposed Floor Plan

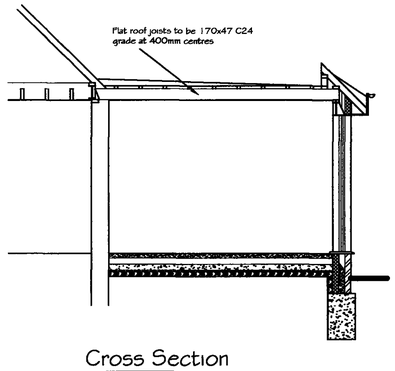

Cross Section

Tony Rogers
Building Consultants
Address: 40 Dawn Crescent, Upper Beeding
West Sussex, BN44 3WH
Telephone: 01903 815225 Fax: 01903 815225

Rev.	Date:	Revision Description:

Client: Mr J Peake

Address: 44 Boundstone Lane
Lancing
West Sussex
BN15 9QP

Project: Proposed ground floor extension

Scale: 1:50 1:100
Paper Size A1

Date: January 2013

Drawing No: 13/806/01

Drawn By: AWR

Revision: