MD Design Associates

UNITS 2
23 Dolphin Road
Shoreham-By-Sea, Sussex
LOCATION PLAN

LOCATION PLA

1:1250 @ A4 | CB

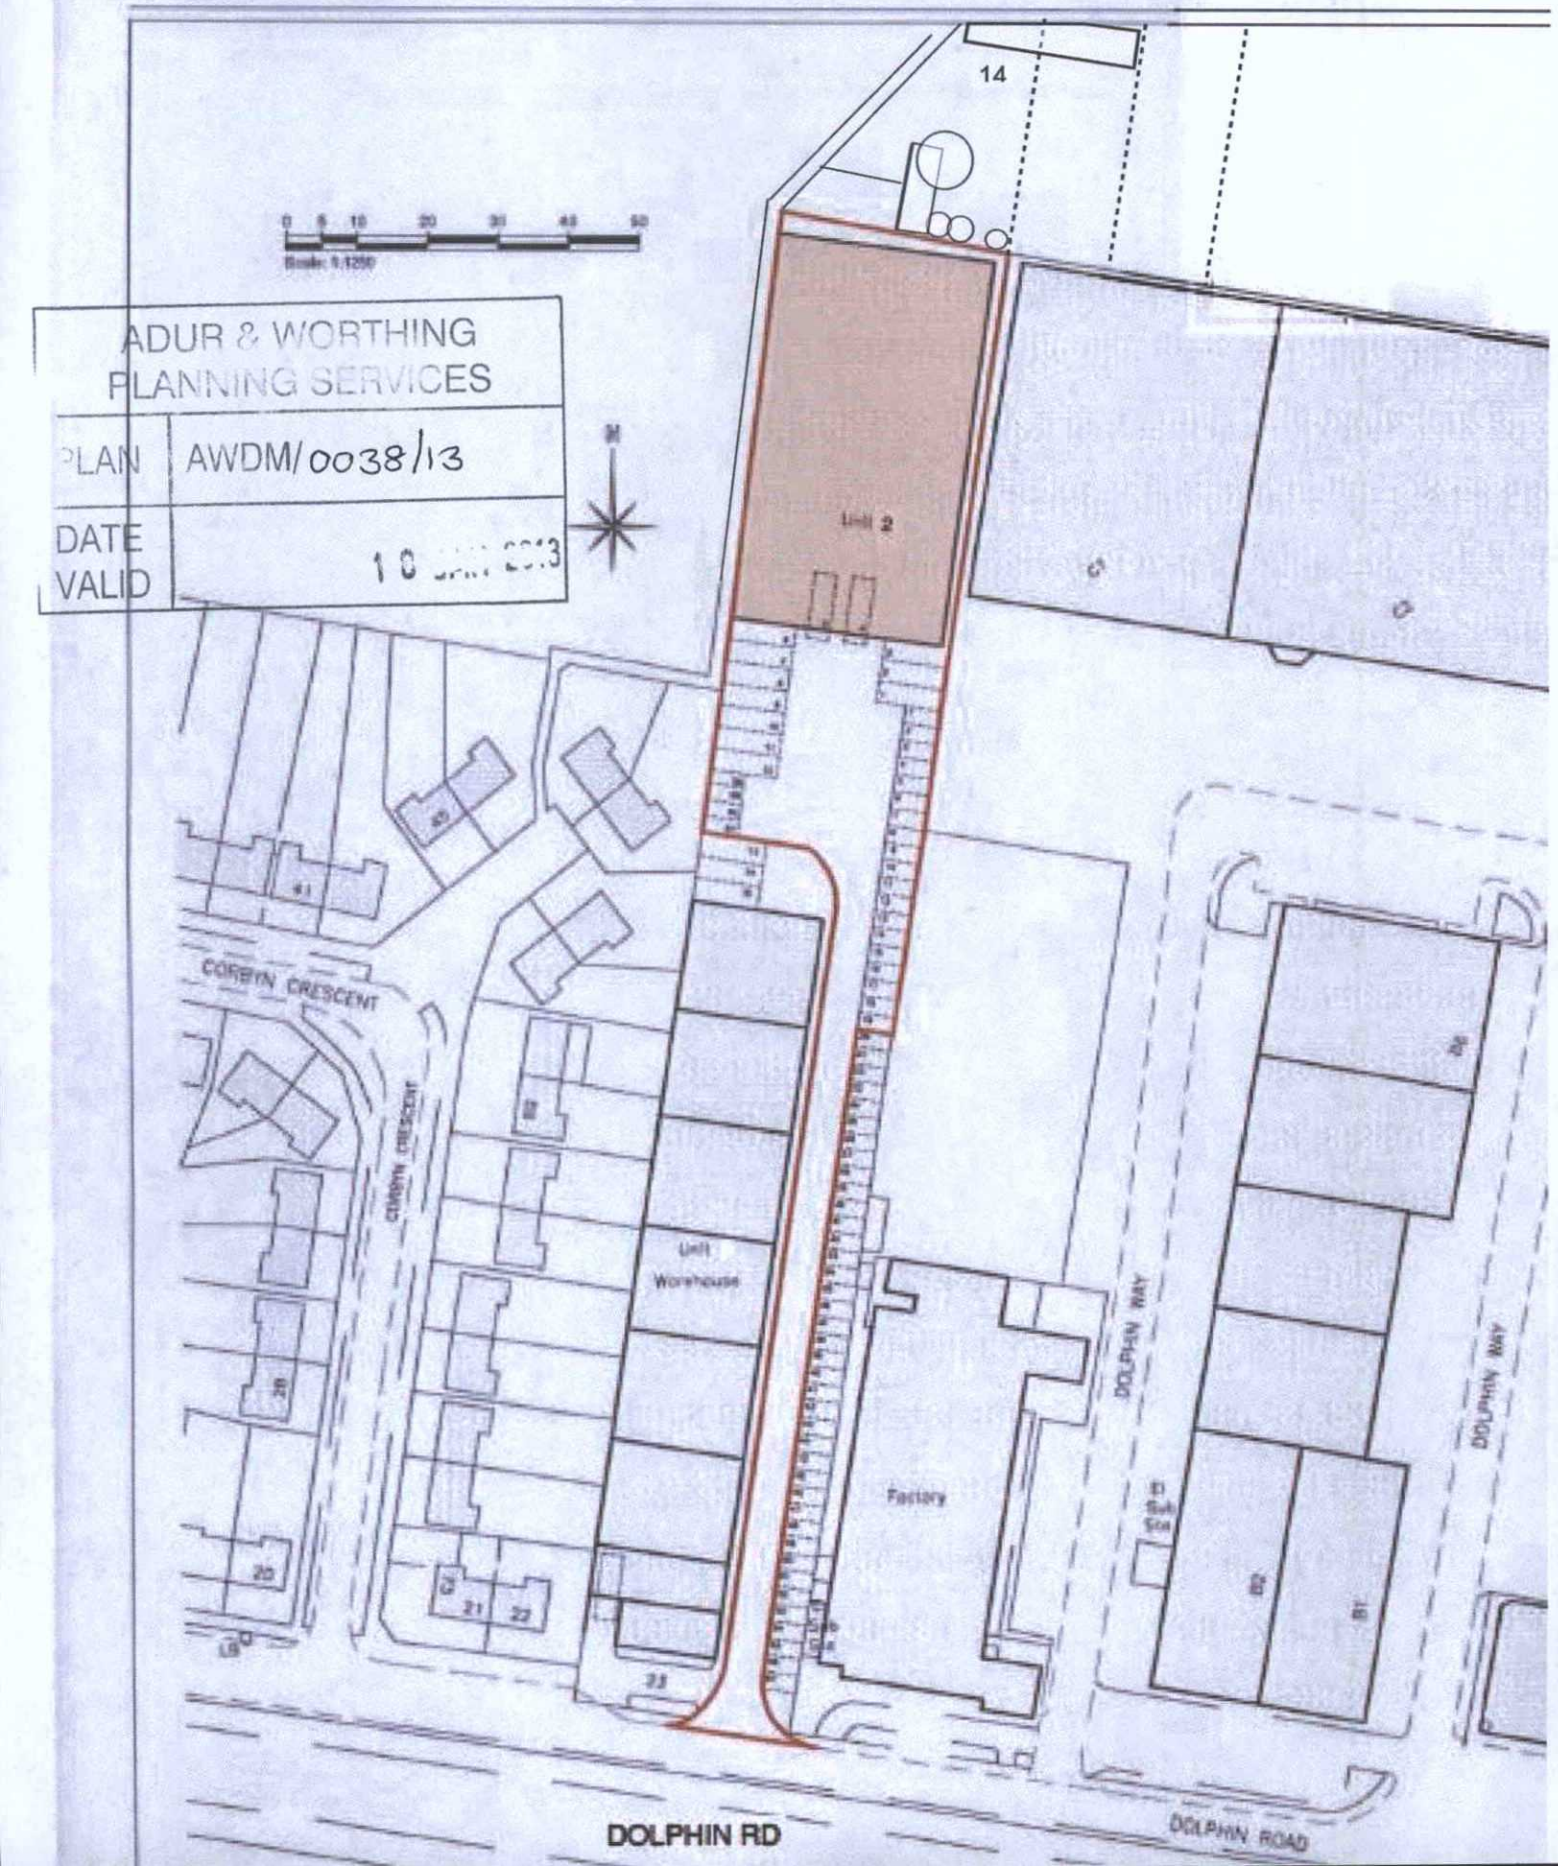

ADUR & WORTHING
PLANNING SERVICES

PLAN | AWDM/0038/13

DATE VALID | 10 JUNE 2013