EXISTING MATERIALS

Concrete Interlocking Tiles to Main Roof.

Felt Flat Roof.

Assumed EPDM Balcony Roof.

Cream Facing Brickwork and White pvcU Cladding to External Walls.

White Upvc Windows, Doors and Conservatory.

White Plastic Rain Water Goods.



FRONT ELEVATION 1/100

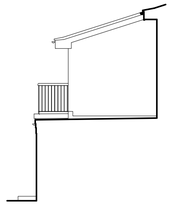

SIDE ELEVATION 1/100
(INNER SIDE)

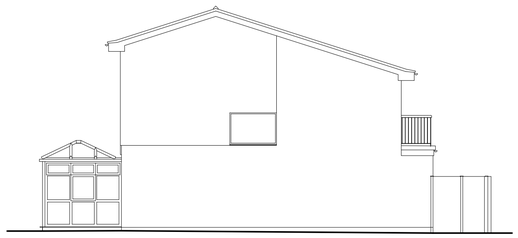

SIDE ELEVATION 1/100

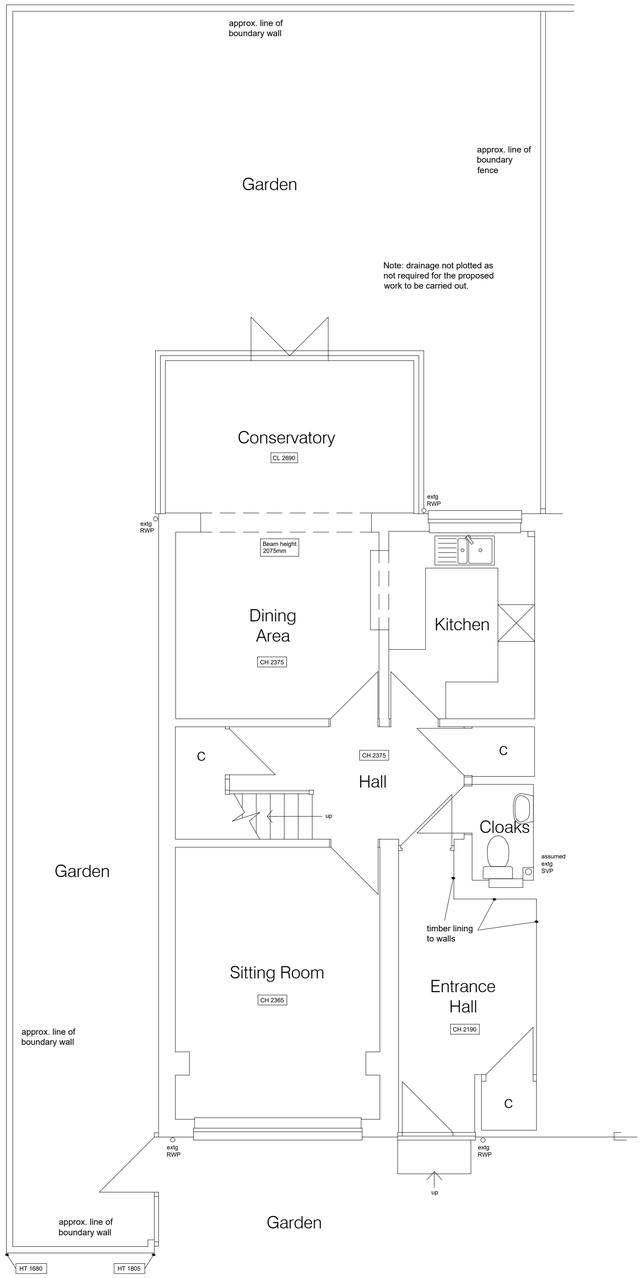

GROUND FLOOR PLAN 1/50

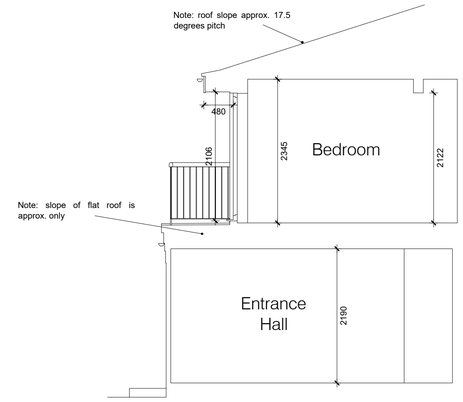

SECTION 1/50

Note: radiators picked up in rooms adjacent flat roof only

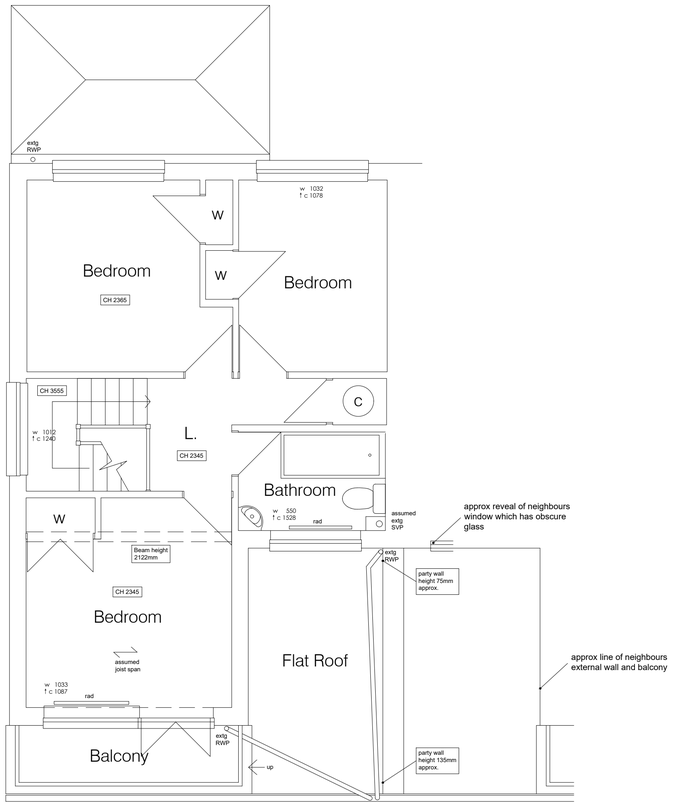

FIRST FLOOR PLAN 1/50



LINEAR SCALE 1:100



LINEAR SCALE 1:50

Notes:

Do not scale from this drawing.
Only to be scaled for local authority purposes.
Dimensions to be checked on site.
All dimensions are in millimeters unless stated.
Report all discrepancies.

This drawing and information displayed is the confidential property of Engineering Architecture Ltd and shall not be copied or used for any purpose without the written consent of the company.

©Engineering Architecture Ltd. All Rights Reserved

Revisions	Date

Scale	Job No.
As shown	394
Drawing No. PL02	Revision **0**

Drawing:

Existing plans and elevations

Project:

20 Riverside
Shoreham by Sea
BN43 5RU

engineering architecture

t. 01428 741671
e. mail@engarc.co.uk
w. www.engarc.co.uk