0m 2m 4m 6m 8m 10m

VISUAL SCALE 1:100 @ A1

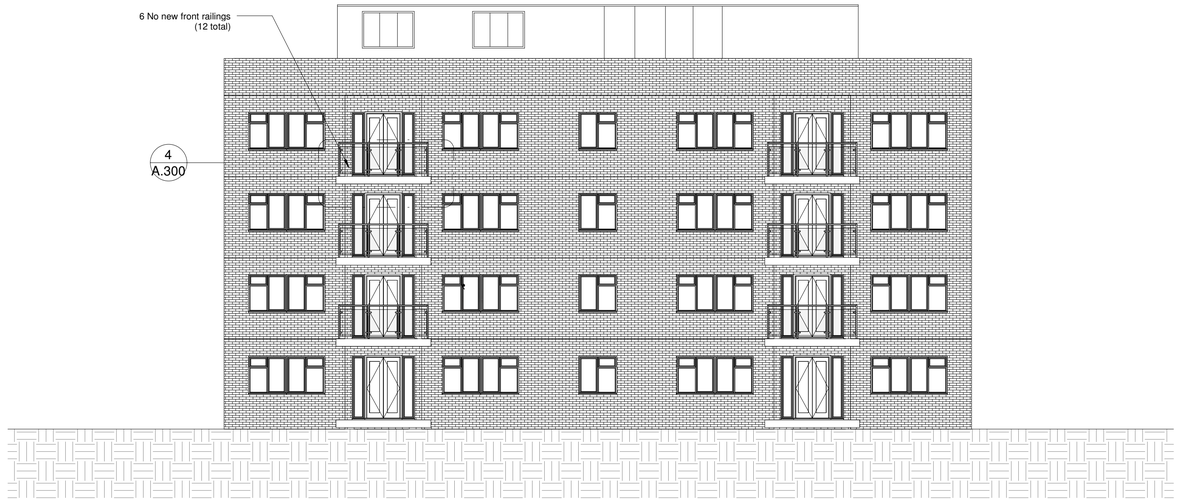

1 ELEVATION FACING WEST
1 : 100

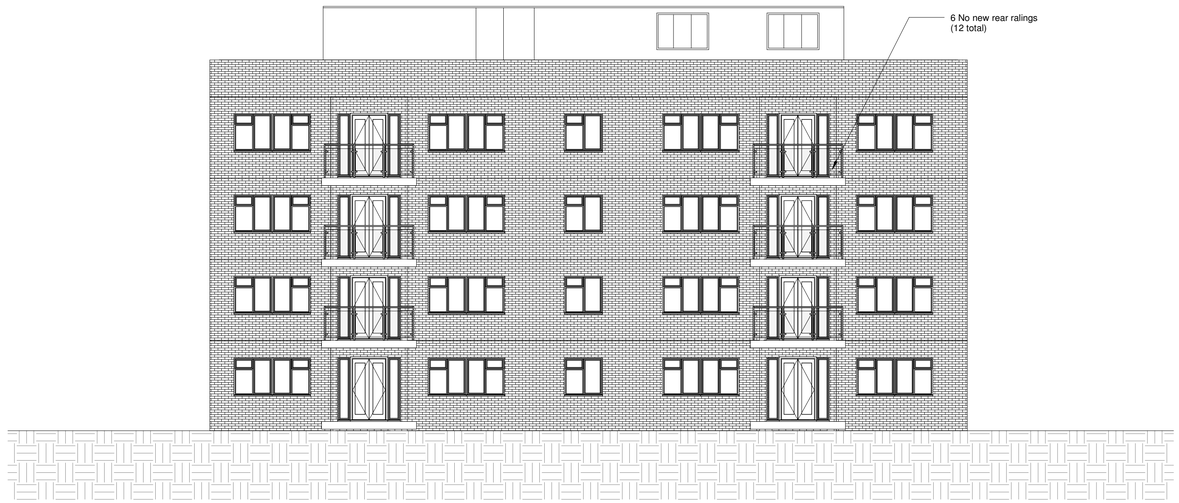

2 ELEVATION FACING EAST
1 : 100

Rev	Description	Date

KRONA DESIGN
ARCHITECTURE AND INTERIOR DESIGN

4 Union Place | Worthing | BN11 1LG
info@kronadesign.co.uk
kronadesign.co.uk
01903 256150

PROJECT
New Replacement Balcony Railings

ADDRESS
Parham Court
Grand Avenue
Worthing
BN11 5AH

TITLE
Proposed Elevations

CLIENT
Parham Court Limited

DRAWN	STATUS	DATE
JLB		01/08/25

SCALE (@ A1)	PROJECT NUMBER
1 : 100	KD.1738

DRAWING NUMBER	REV
A.201	

© KRONA DESIGN