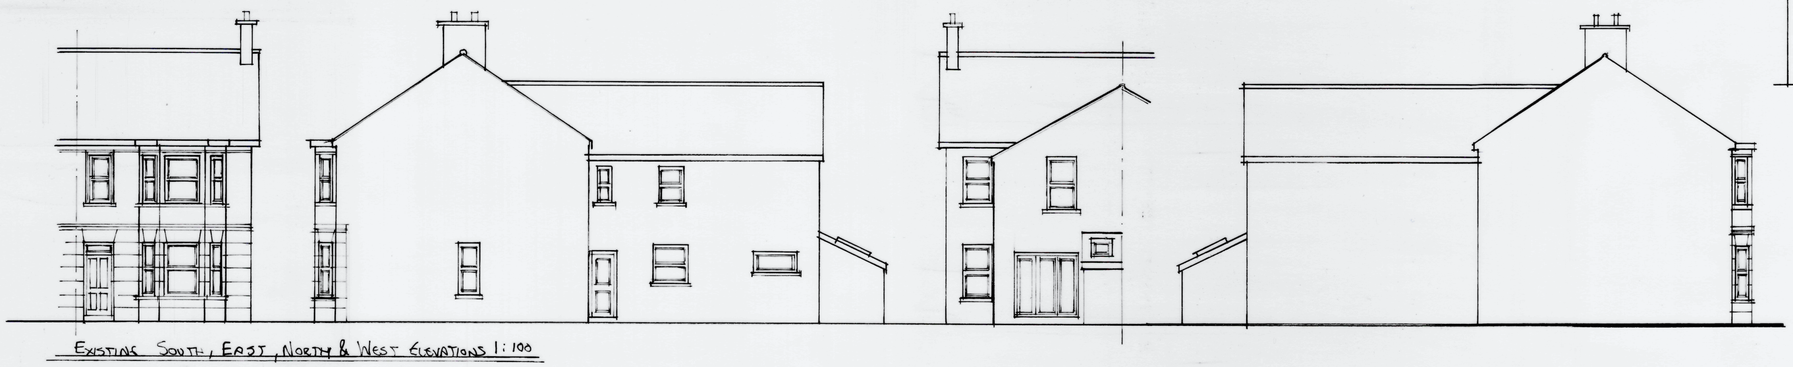

EXISTING SOUTH, EAST, NORTH & WEST ELEVATIONS 1:100



PROPOSED SOUTH, EAST, NORTH & WEST ELEVATIONS 1:100

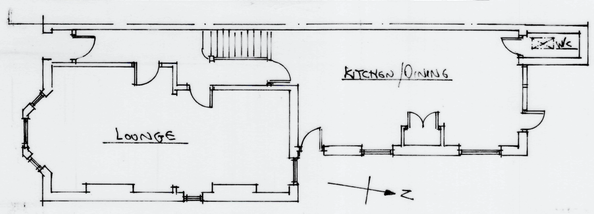

EXISTING GROUND FLOOR PLAN 1:100

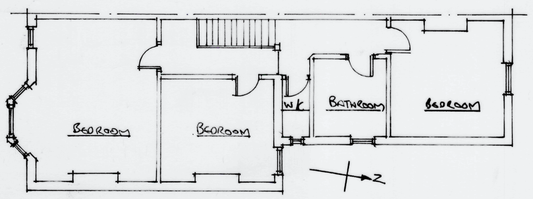

EXISTING FIRST FLOOR PLAN 1:100

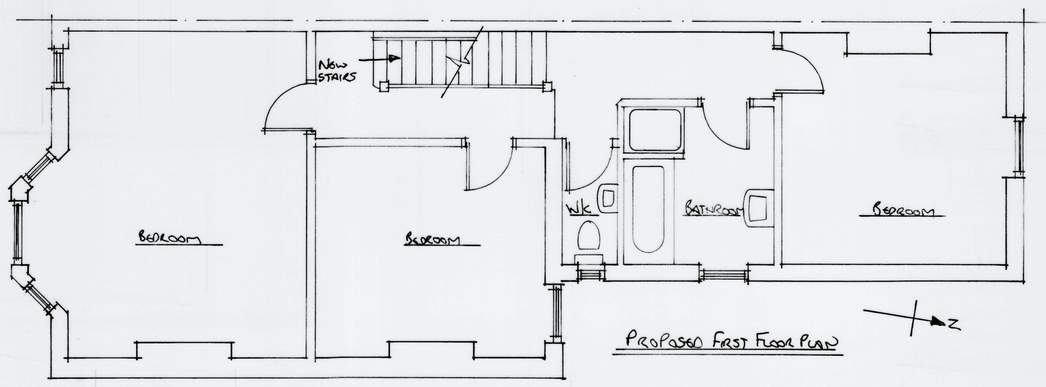

PROPOSED FIRST FLOOR PLAN

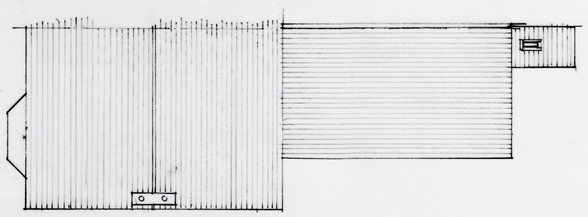

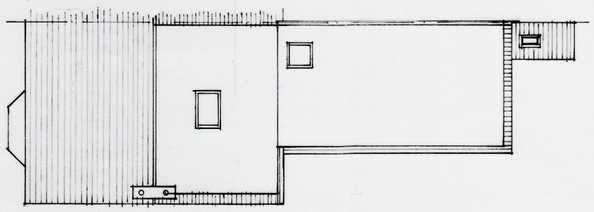

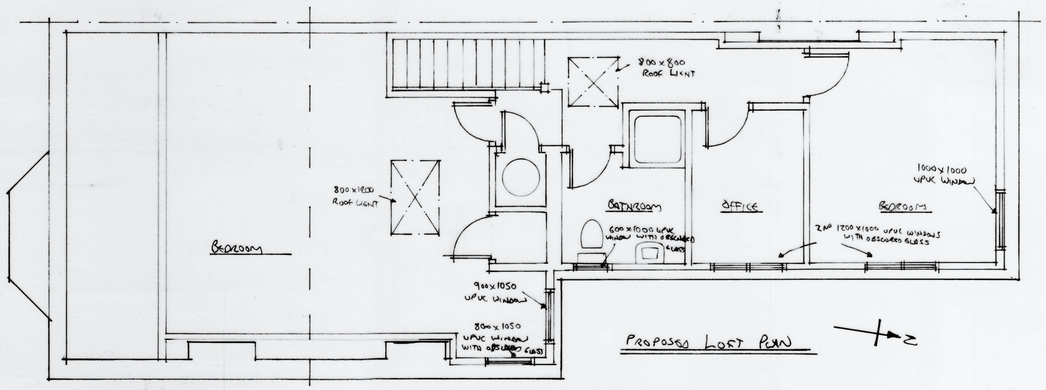

PROPOSED LOFT PLAN

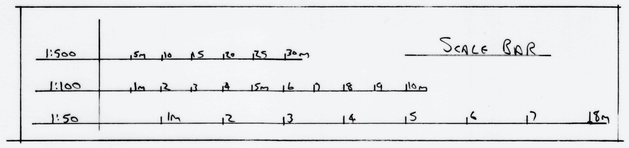

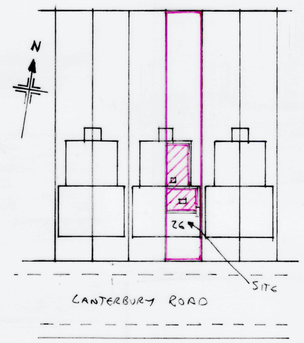

BLOCK PLAN 1:500

all to plan
Loft Conversion Design

DRAWING TITLE
PROPOSED LOFT CONVERSION
AT 26 CANTERBURY ROAD
WORTHING BN13 1AE
FOR MR DAVID CRONEY

SCALE
1:50 1:100 1:500

DATE
30/7/2025

DRAWN BY
Jim Jones

DRG Nº
156/2025

PAPER SIZE A1