
REVISED SCALED DRAWING SHOWING PROPOSED EAST SIDE ELEVATION – 4 WEAVERS COURT, ROPETACKLE, BN43 5ES

Addition of stone window sill in keeping with the rest of the Ropetackle development measuring 2.7cm wide by 0.2cm high.

White PVCu window with top (above eye level) opener and trickle vent. Both panels to be glazed with obscured glass. Measuring 2.3cm wide by 2.0 cm high.

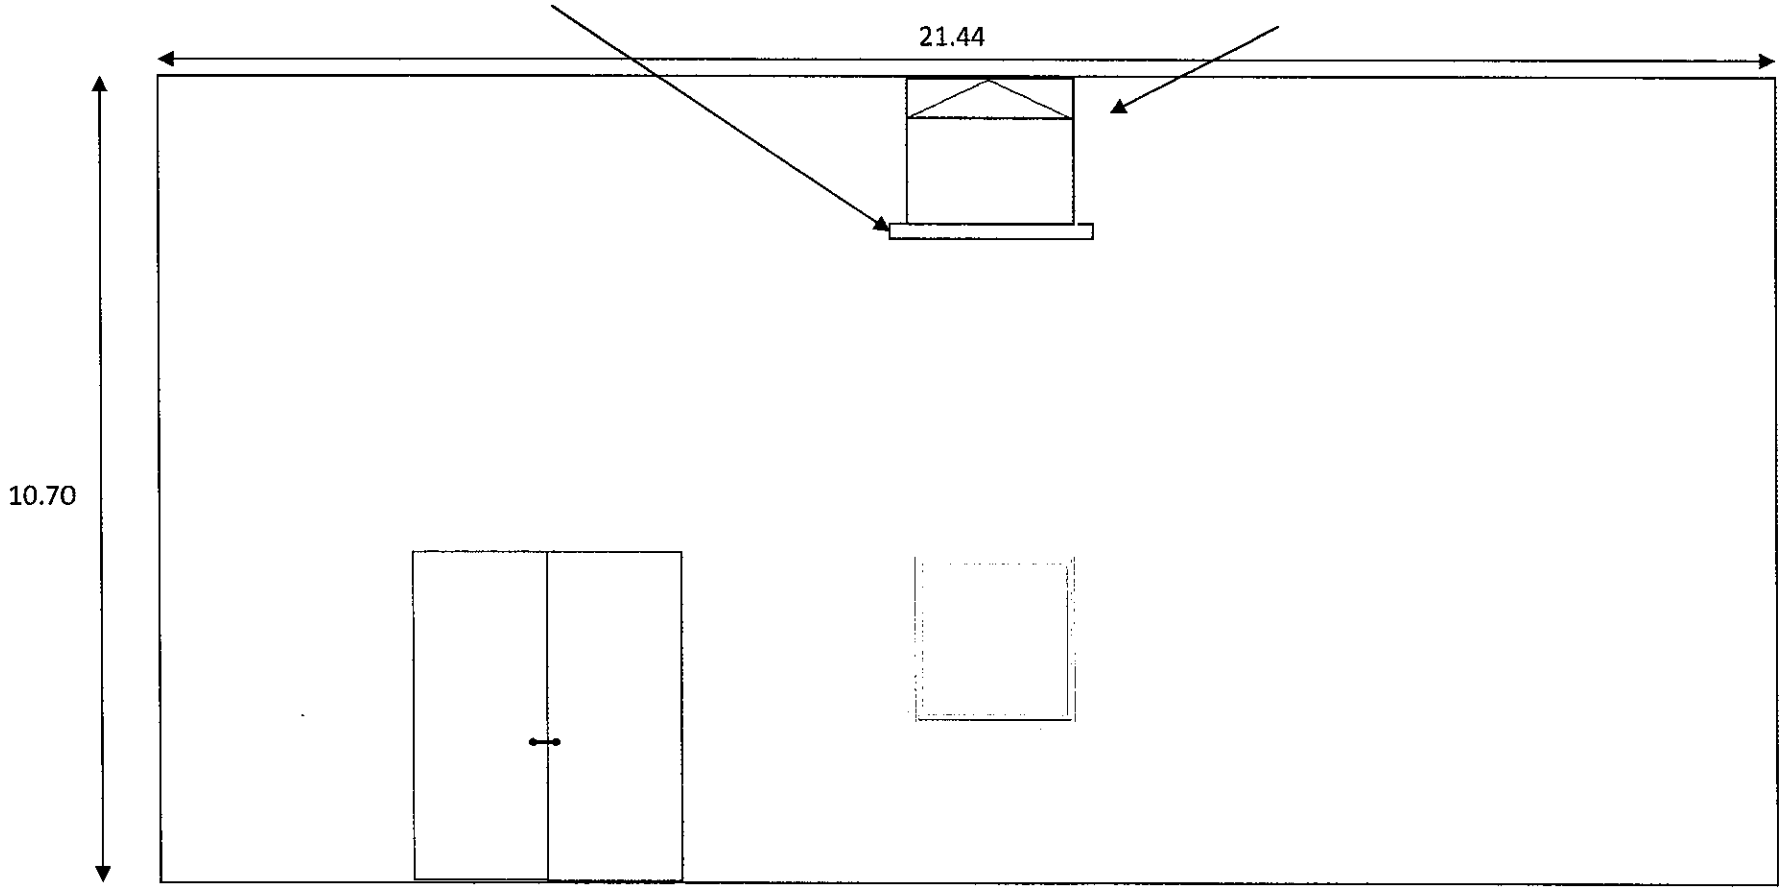

Revised proposed east elevation featuring addition of first floor window.

N

SCALE 1:50

All measurements shown in CM.
Original paper size = A4