1. All dimensions are in mm and must be checked on site.
2. Drawings are to be read in conjunction with accompanying documents.
3. Any errors or inaccuracies should be brought to the attention of SI Mckay.
This drawing is copyright ownership of SI Mckay.

NORTH

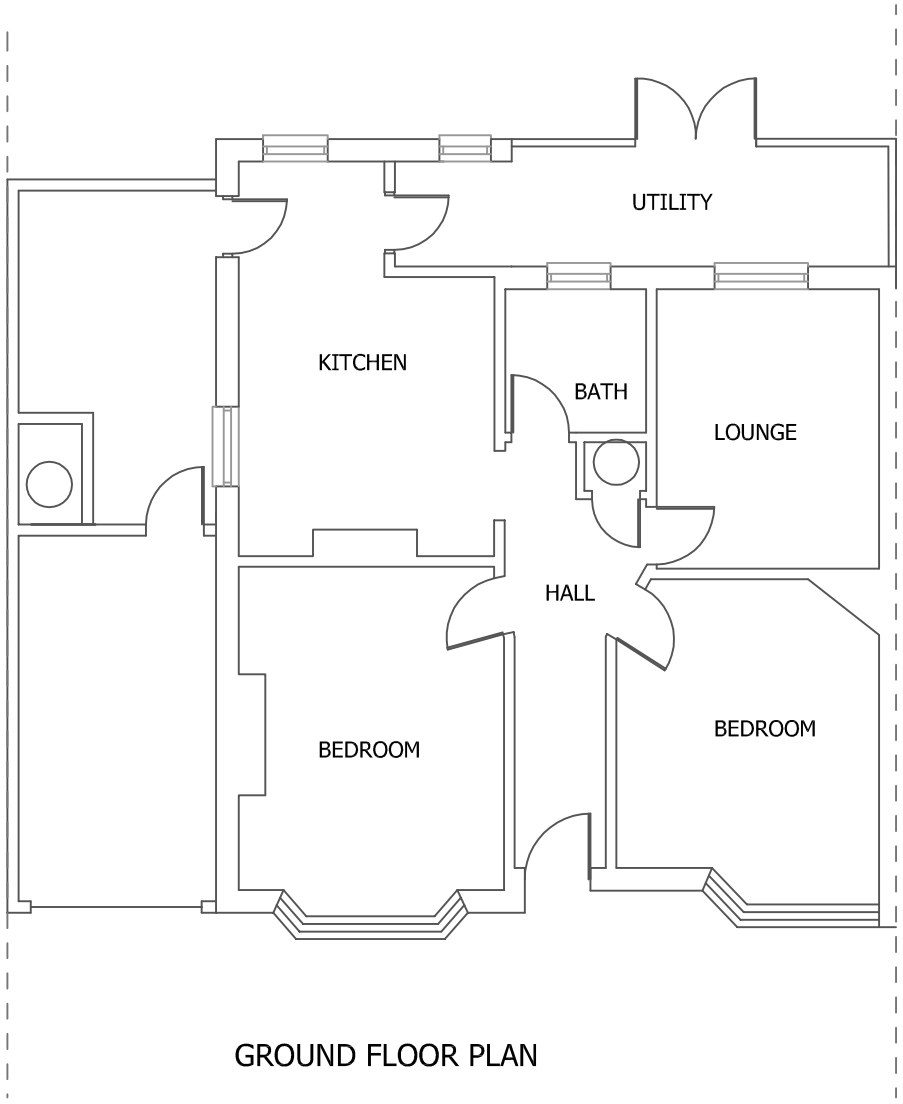

GROUND FLOOR PLAN

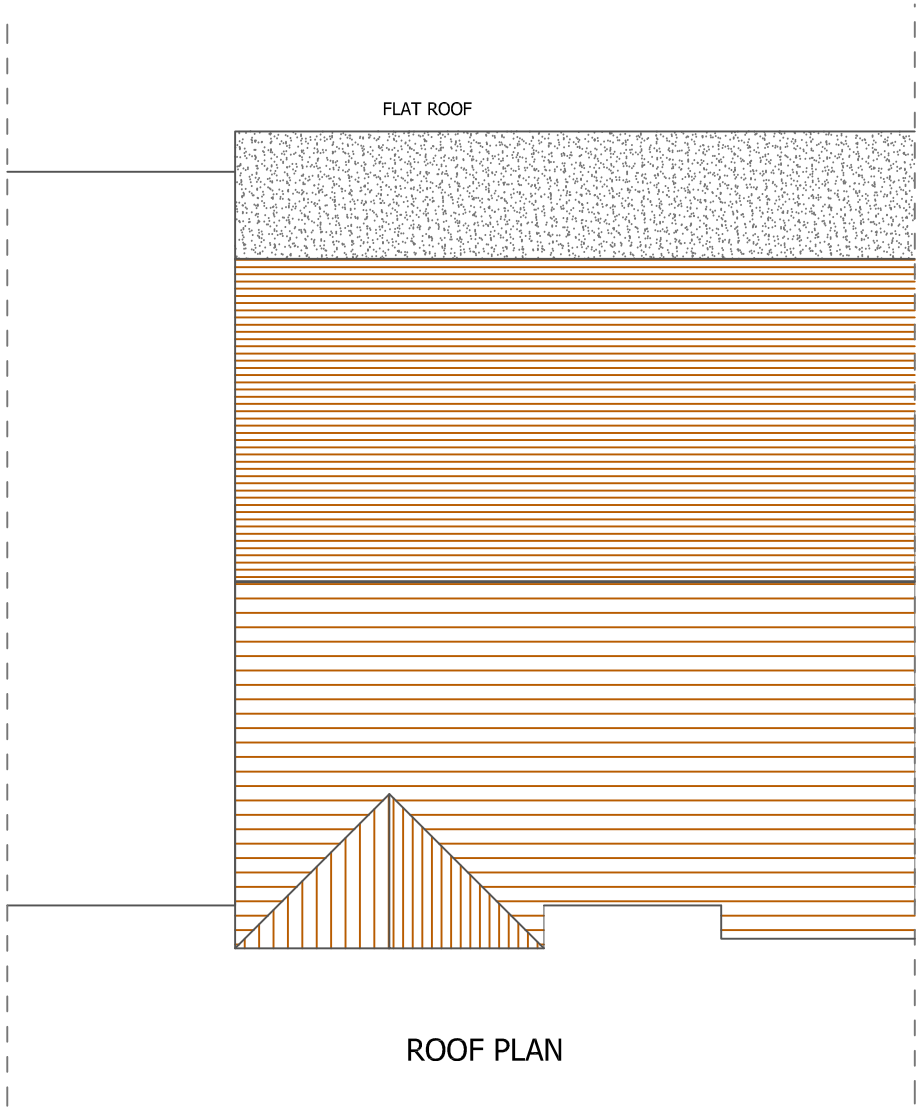

ROOF PLAN

0m 1m 2m 3m 4m 5m 6m 7m 8m 9m 10m

PLANNING.
BUILDING REGS
DESIGN

ARCHITECTURAL SERVICES

07895 833619
simonmckay135@gmail.com

Client Name: DUSTIN WOOD

Address: 39 GREET ROAD, LANCING
BN15 9NS

Drawing Title: FLOOR PLANS - EXISTING

Drawing Number: DU-09

Stage: PLANNING

Date: 01.02.22

Scale: 1:100

Paper: A3

Rev: -