

Existing Front (West) Elevation (Scale 1:50)

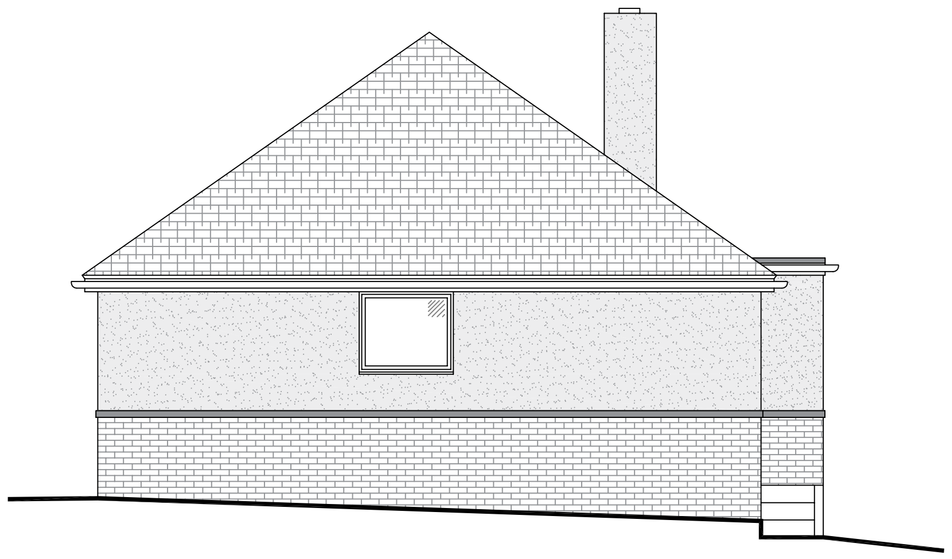

Existing Side (North) Elevation (Scale 1:50)

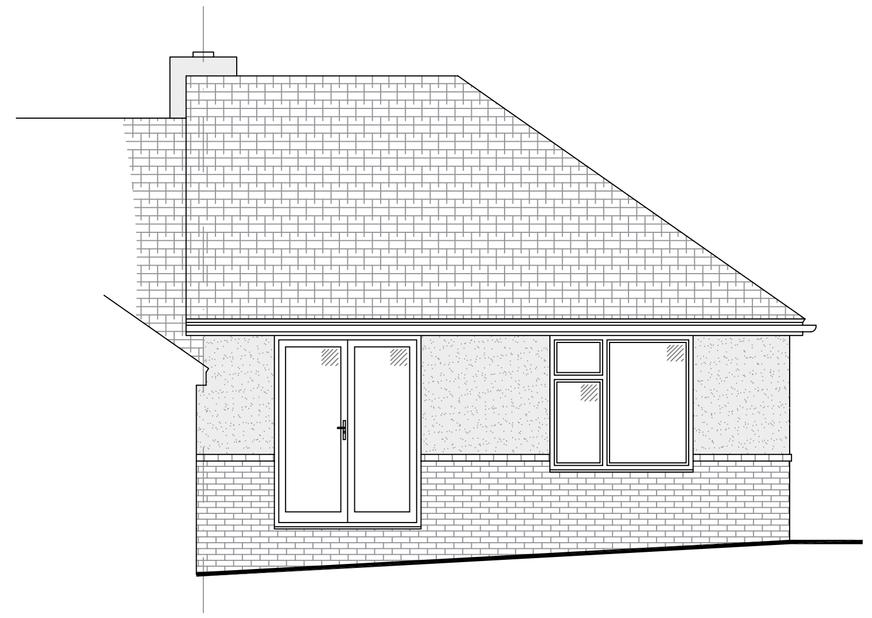

Existing Rear (East) Elevation (Scale 1:50)

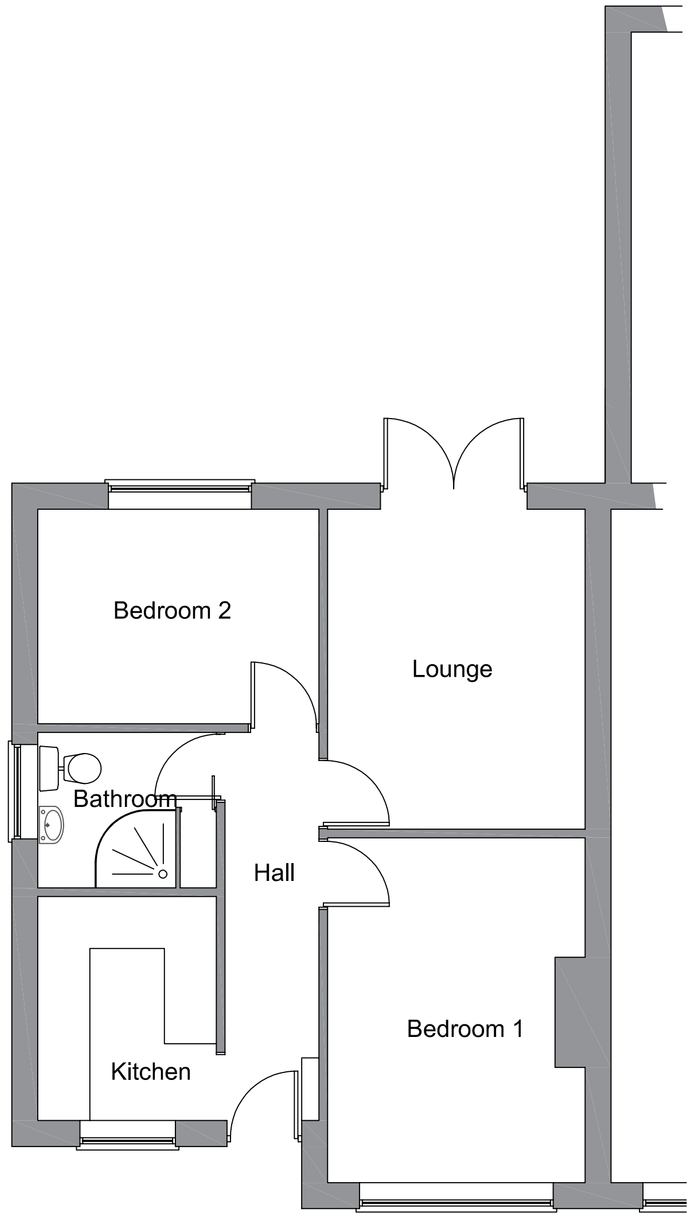

Existing Ground Floor Plan (Scale 1:50)

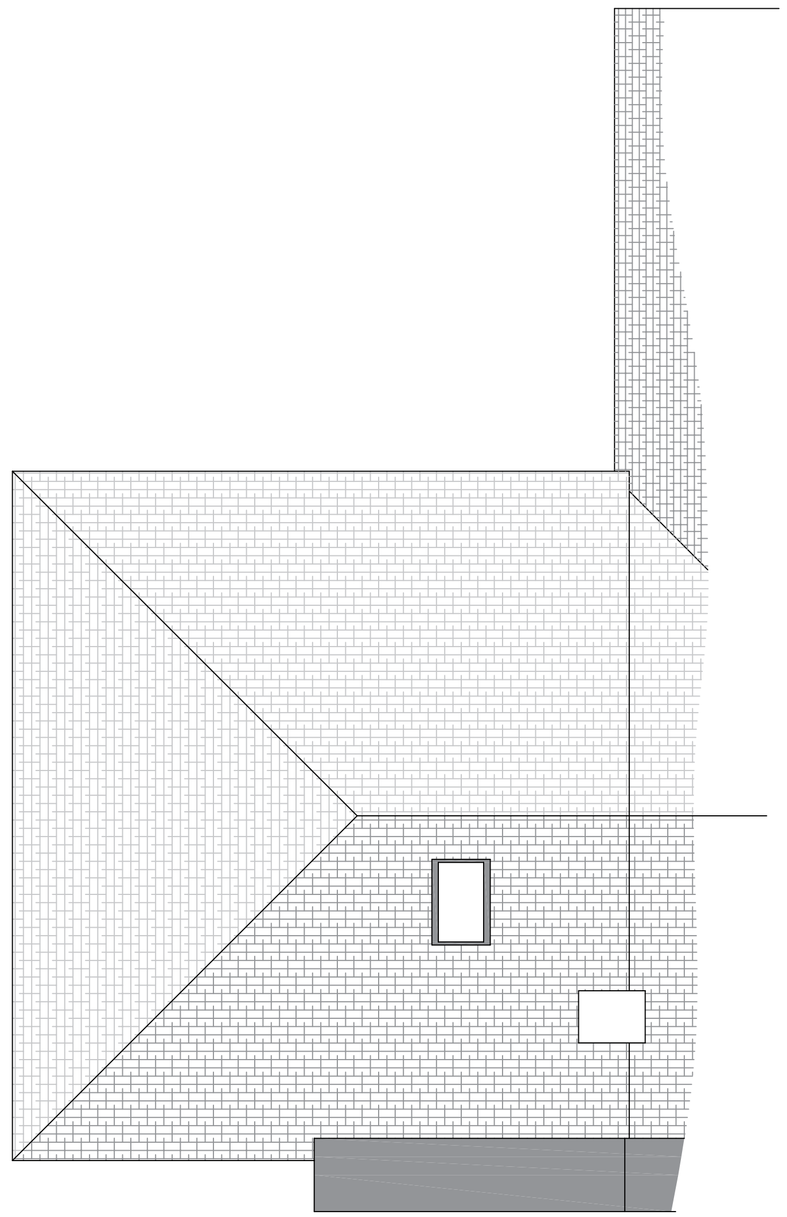

Existing Roof Plan (Scale 1:50)

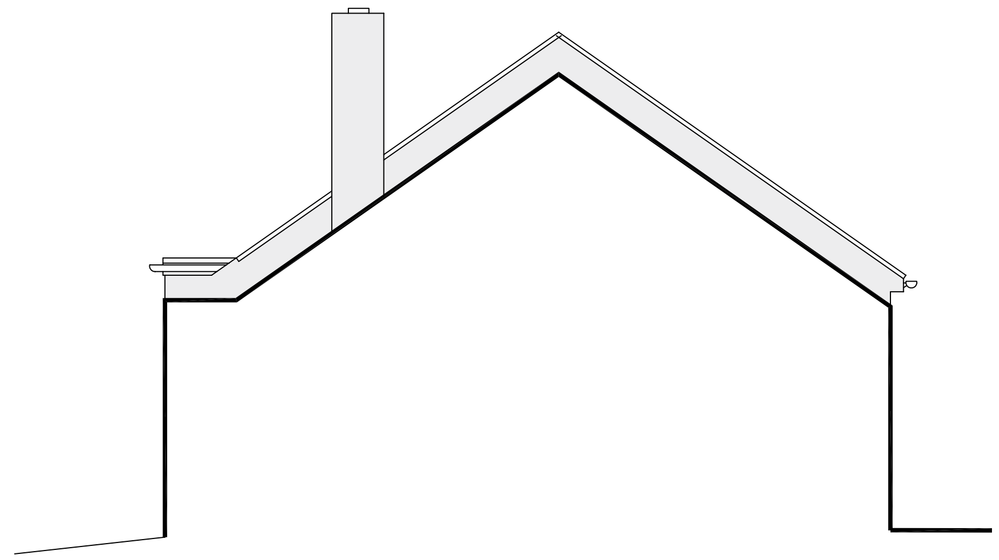

Existing Side (South) Elevation (Scale 1:50)

Scale Bar (1:50)

0m 5m

revisions

DOWNSVIEW
ASSOCIATES
Chartered Surveyors

Little Acorns, Hampers Lane, Storrington,
West Sussex, RH20 3HZ
Tel: 01903 742567 Fax: 01903 744565
Email: mail@downsview-surveyors.co.uk

RICS

address
4 Hillside Road
Sompting
Landing
BN15 0JY

project
Proposed rear extension

title
Existing Layouts and elevations

scale:
As noted @ A1

date:
March 2021

revision:

drawing number
2021.306.01