

Proposed Front (West) Elevation (Scale 1:50)

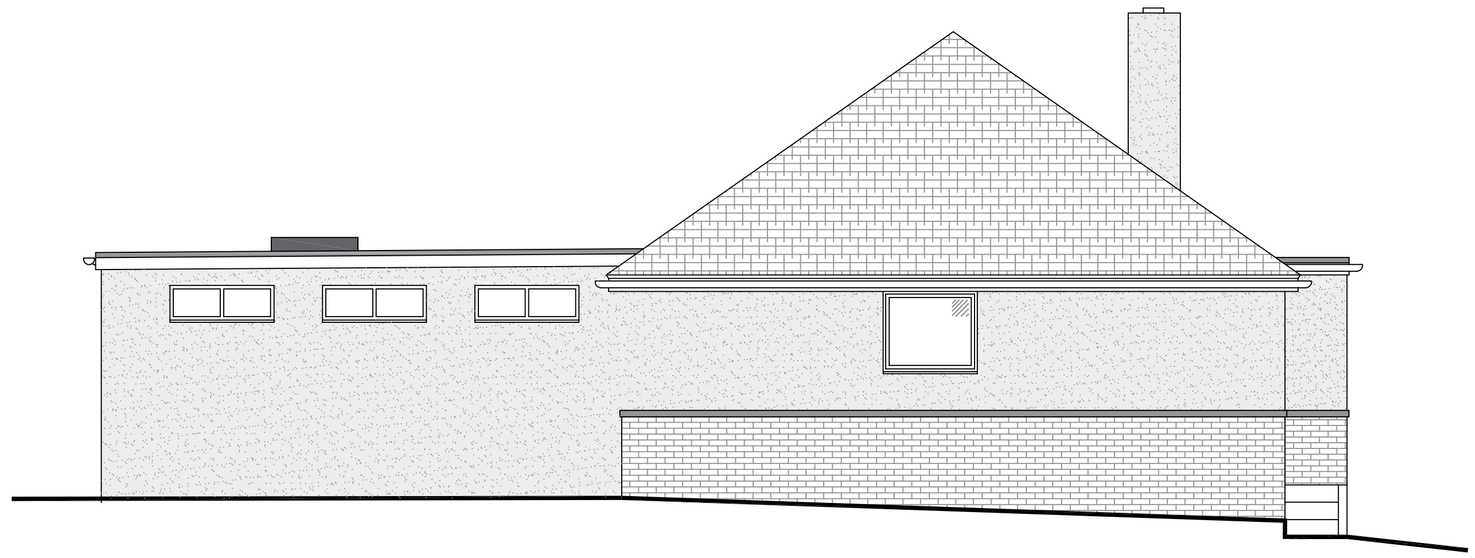

Proposed Side (North) Elevation (Scale 1:50)

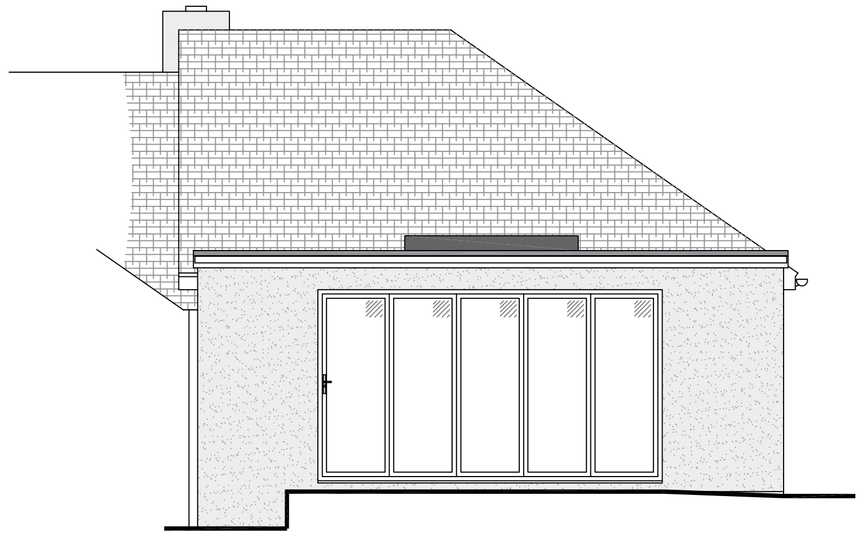

Proposed Rear (East) Elevation (Scale 1:50)

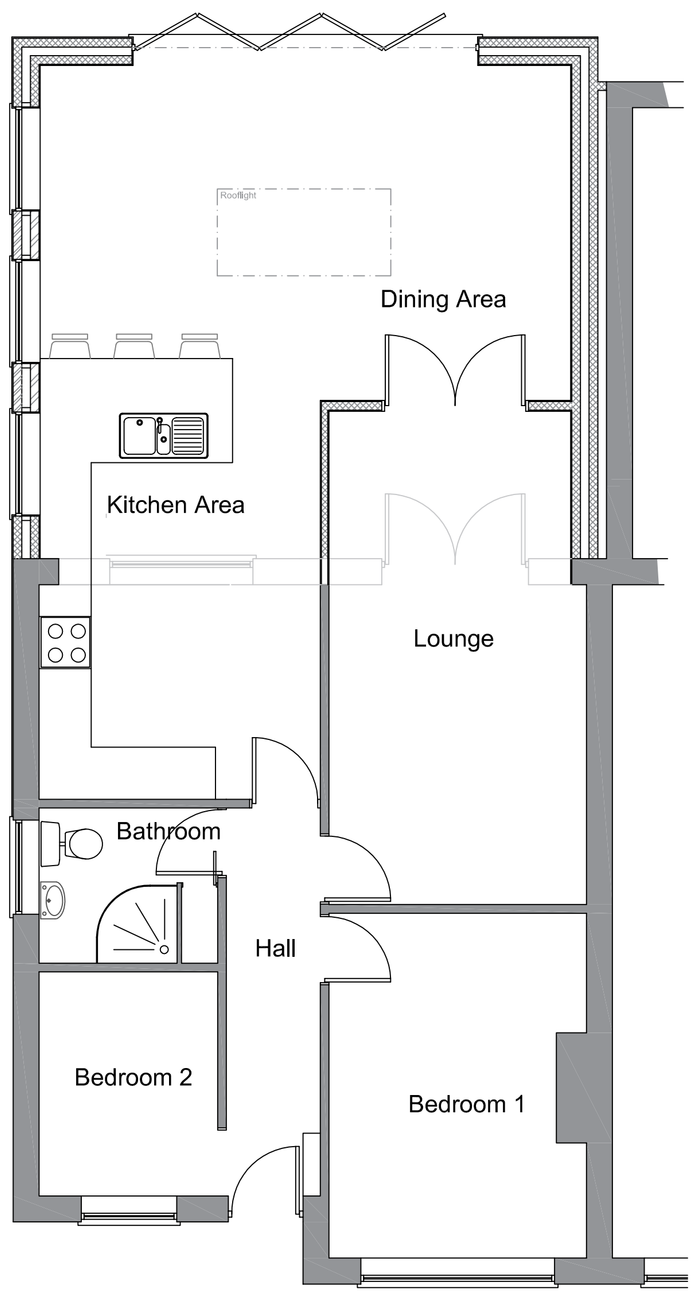

Proposed Ground Floor Plan (Scale 1:50)

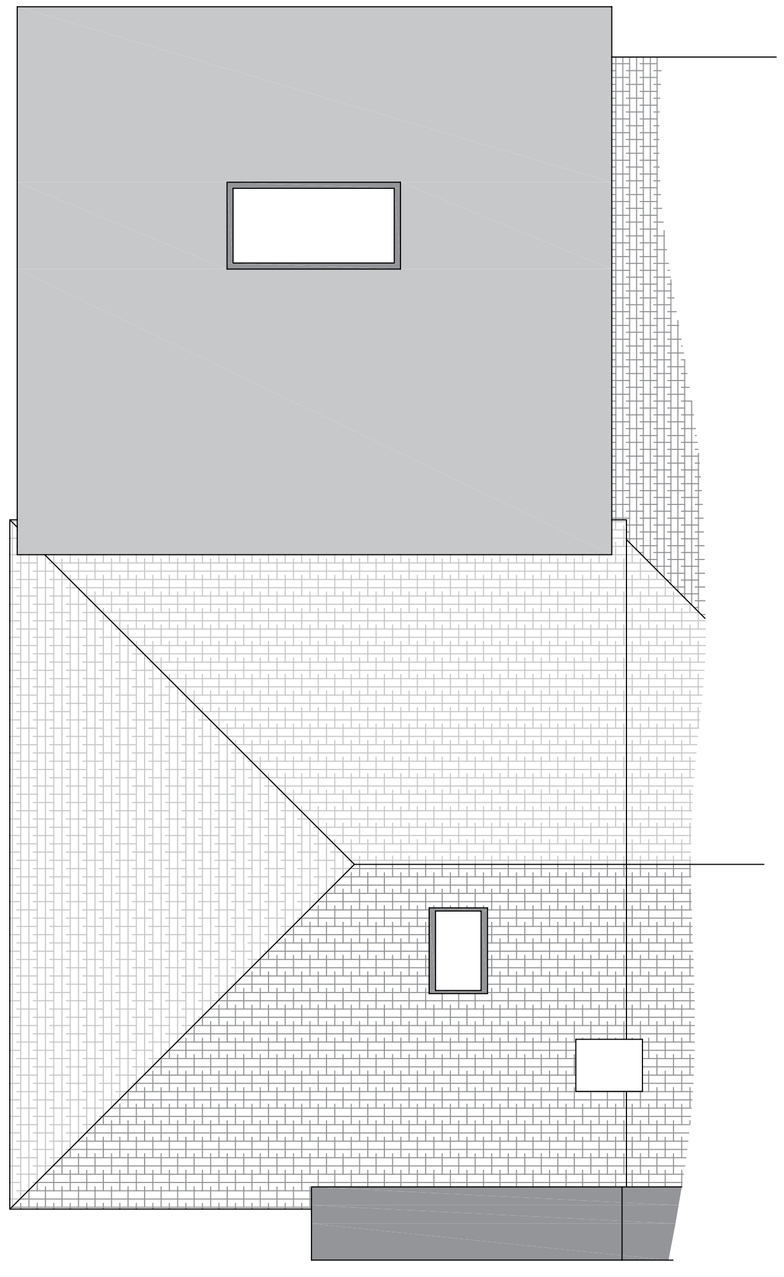

Proposed Roof Plan (Scale 1:50)

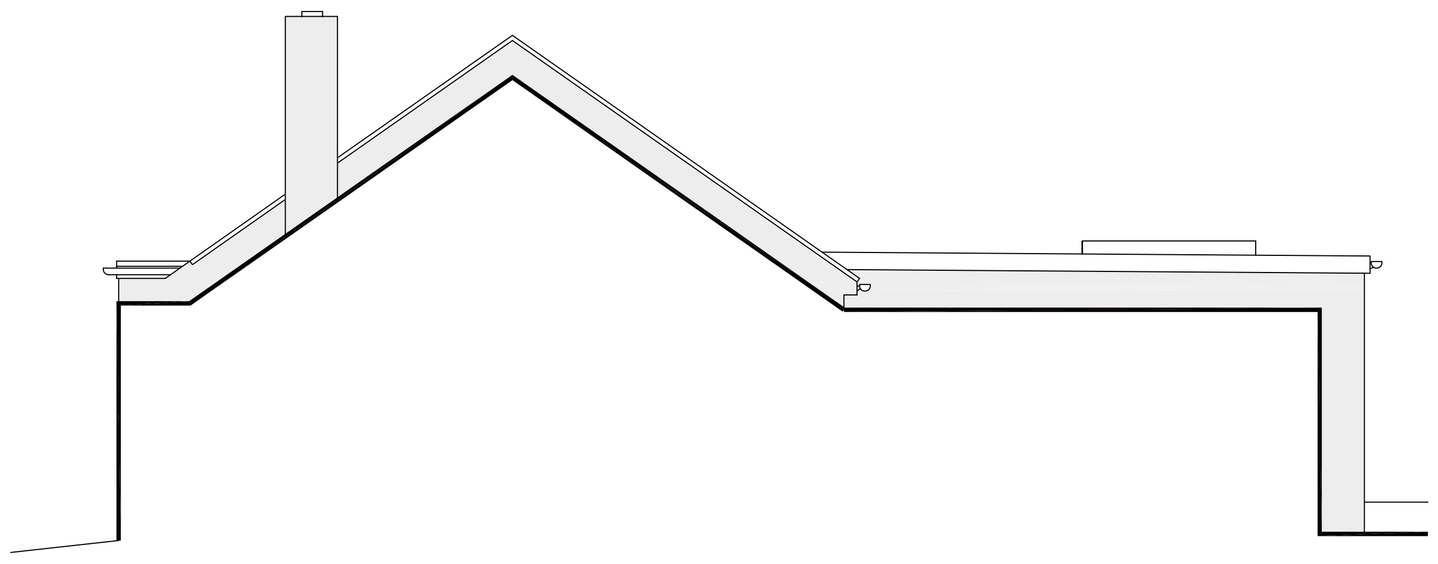

Proposed Side (South) Elevation (Scale 1:50)

Scale Bar (1:50)
0m 5m

revisions

DOWNSVIEW
ASSOCIATES
Chartered Surveyors

Little Acorns, Hampers Lane, Storrington,
West Sussex, RH20 3HZ
Tel: 01903 745567 Mob: 7525 844465
Email: info@downsviewsurveyors.co.uk

RICS

address:
4 Hillside Road
Sompting
Lancing
BN15 0JY

project:
Proposed rear extension

title:
Proposed Layouts and elevations

scale:	date:	revision:
As noted @ A1	March 2021	

drawing number:
2021.306.02