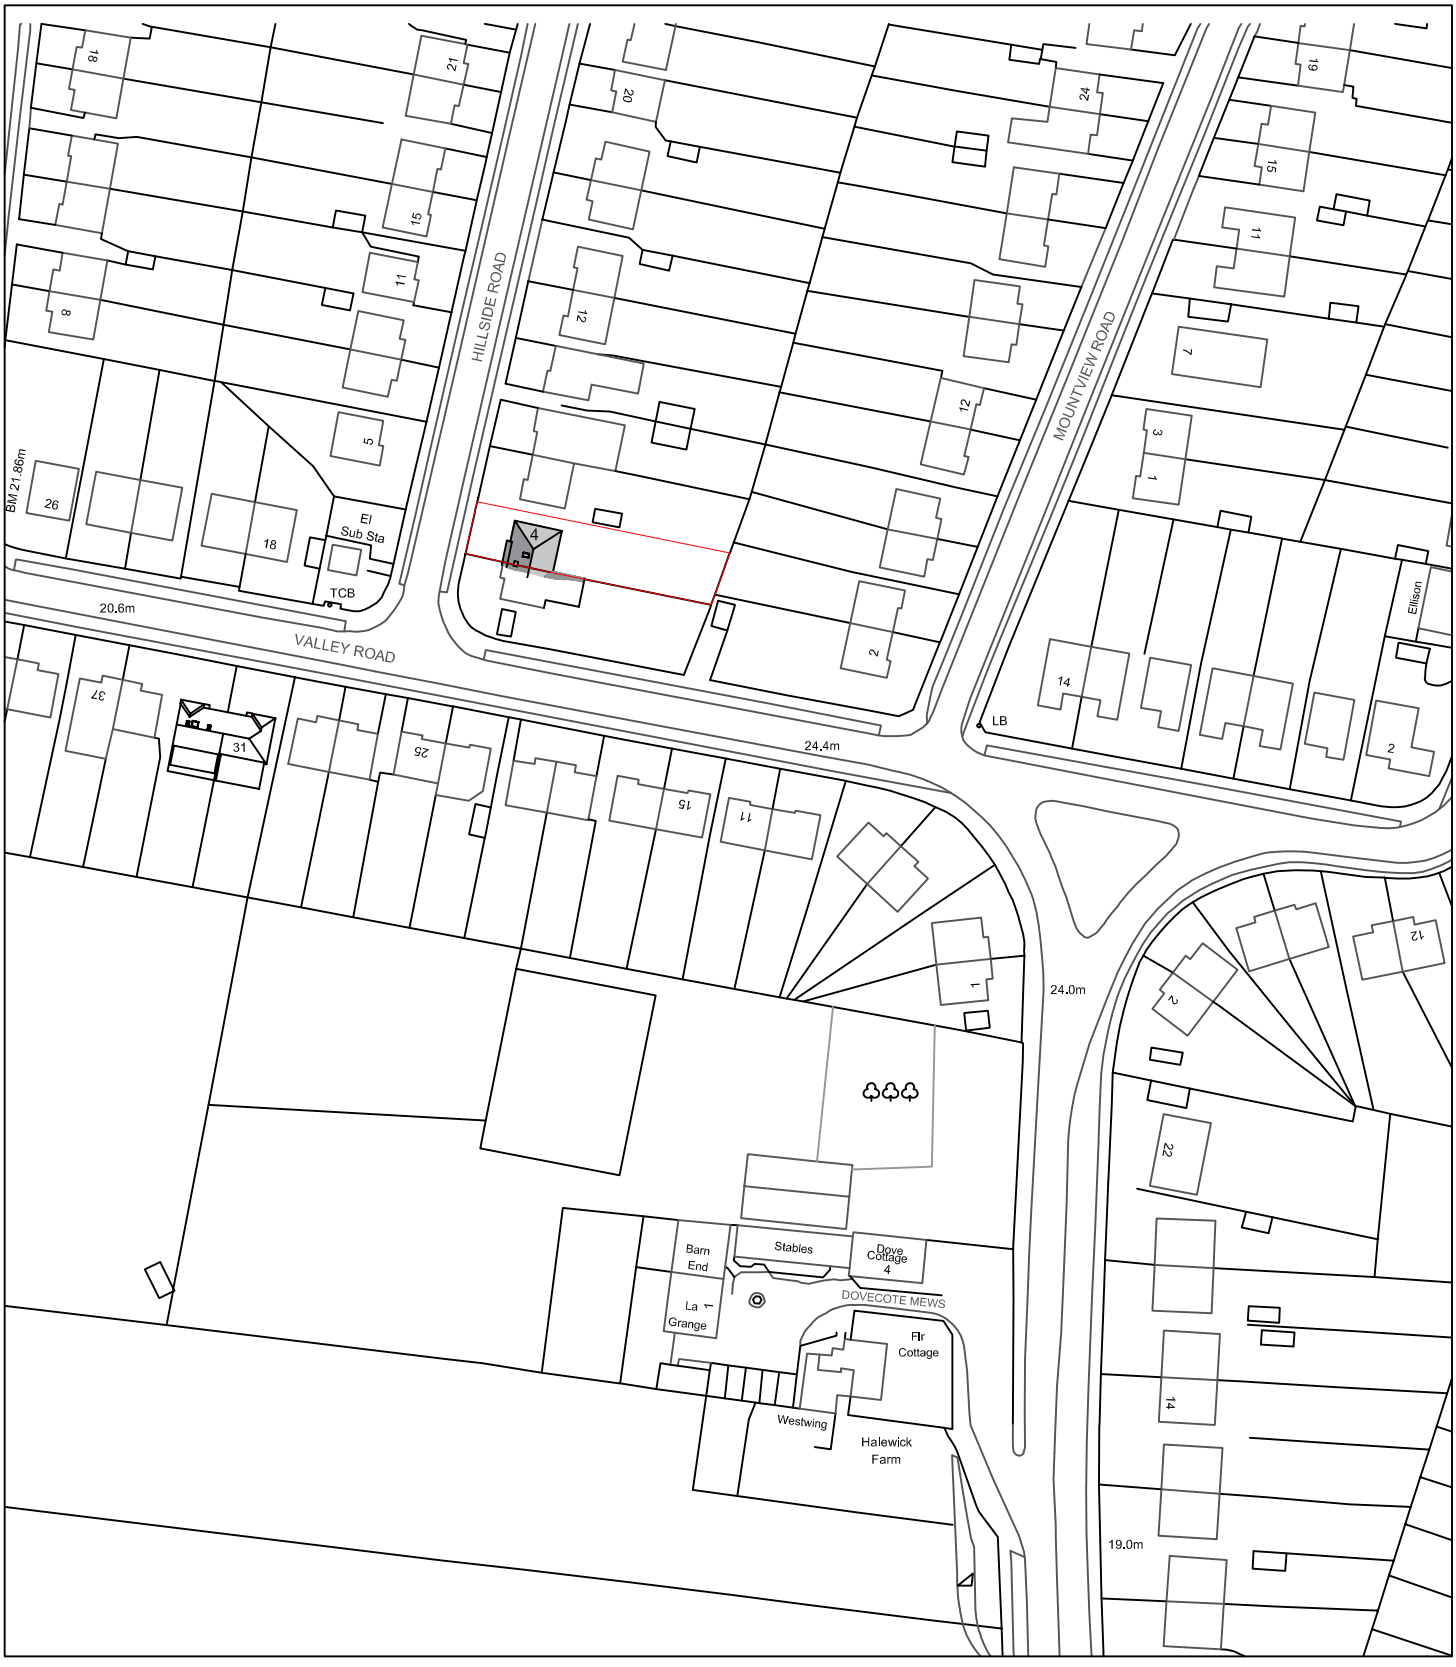

Revision:

address
4 Hillside Road, Sompting, Lancing BN15 0JY

project
Proposed rear extension

title
Existing Location Plan

scale	date	dwg no.	revision
1:1250 @A4	March 2021	2021.306.03	

DOWNSVIEW ASSOCIATES
Chartered Surveyors

Little Acorns
Hampers Lane
Storrington
West Sussex
RH20 3HZ

Tel: *01903 746367*
Mob: *07525 844965*

Email:
mail@downsview-surveyors.co.uk

RICS