
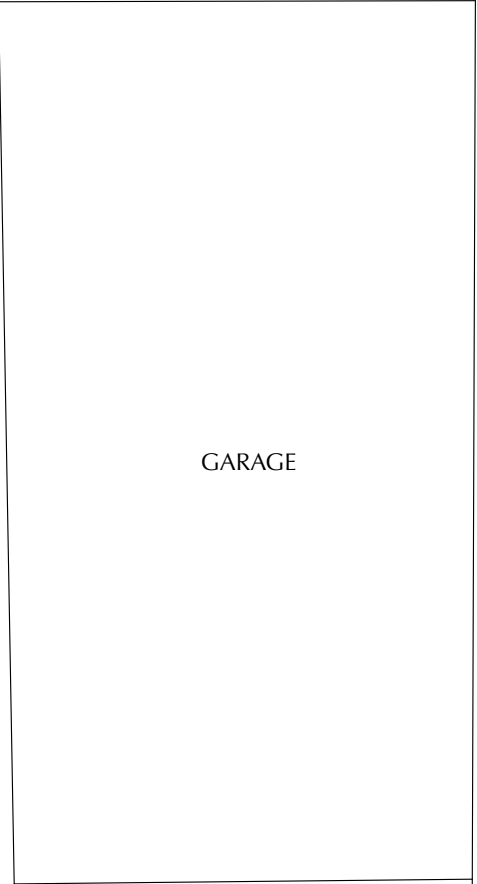
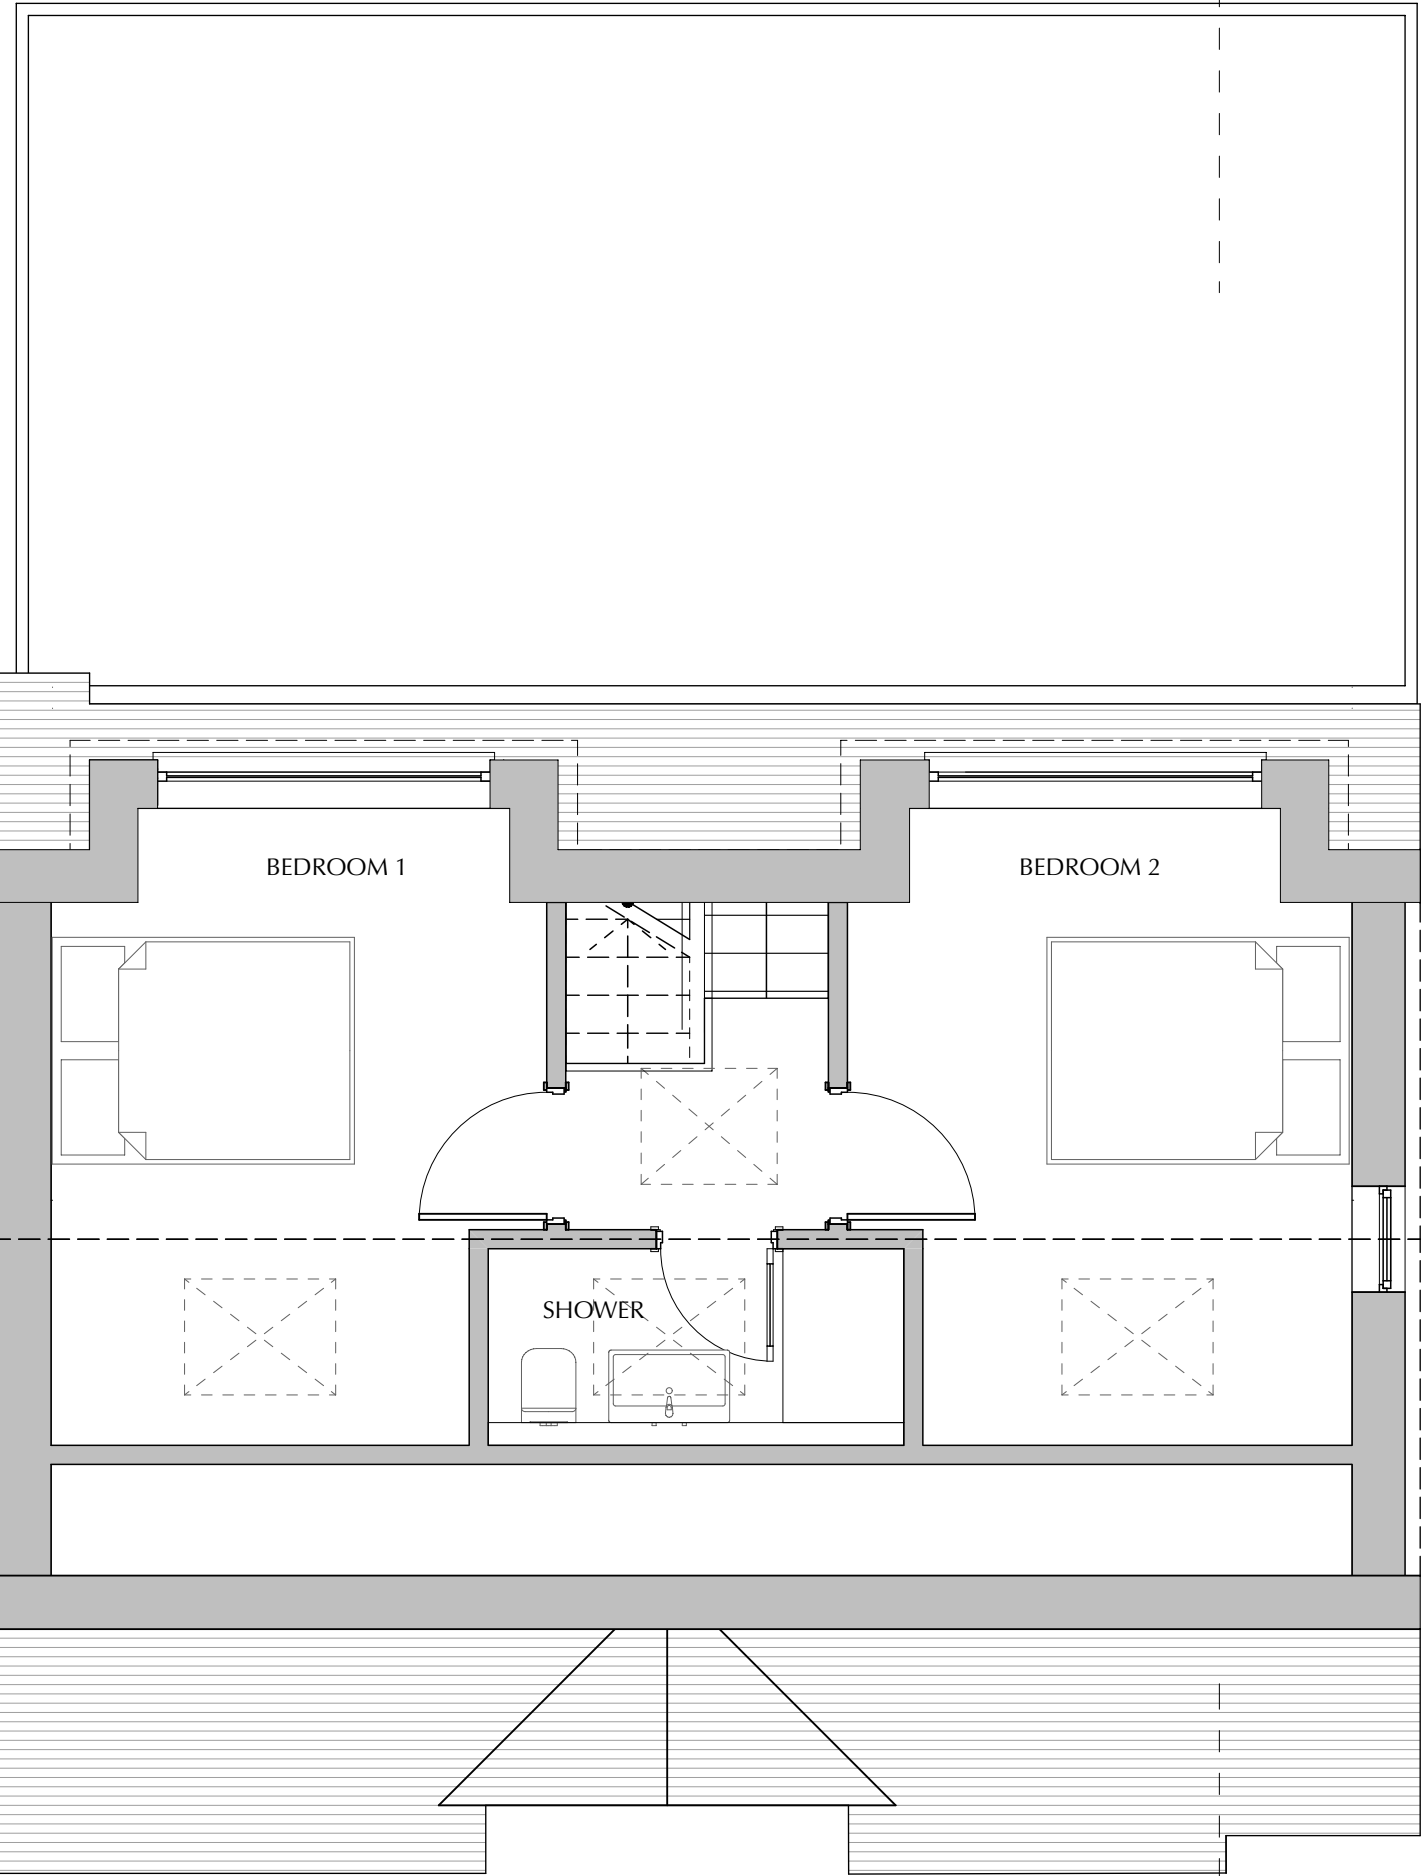


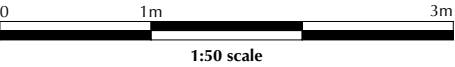

MA ARCHITECTURE
& INTERIOR DESIGN
The Dock Hub | Wilbury Villas | Hove | BN3 6AH
info@maarch.co.uk | www.maarch.co.uk | 01273 921199

Scheme

19 WESTERN CLOSE

Client
M. Kryskow

Title
FIRST FLOOR AS PROPOSED

Scale **1:50 @ A3** Date **16/04/2026**

Drawing Number
1052-P-105_C