

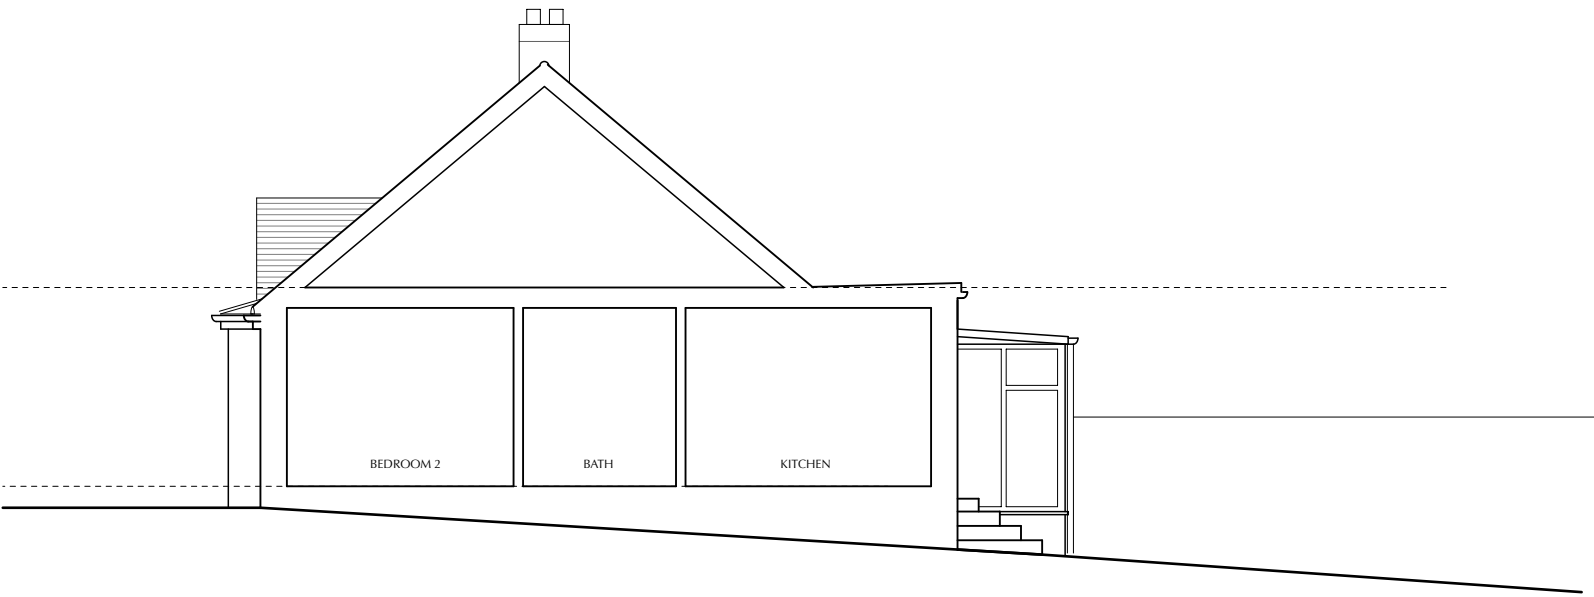


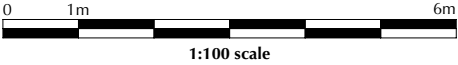

EXISTING SECTION A-A

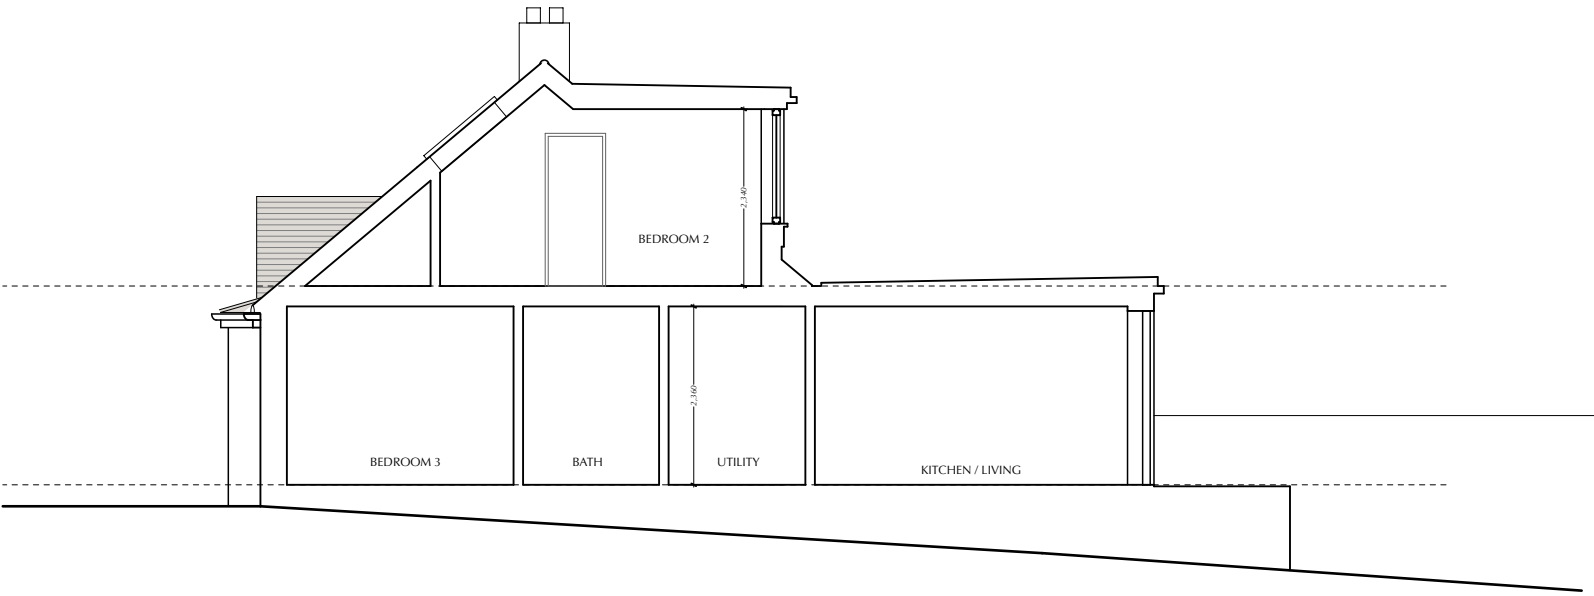

PROPOSED SECTION A-A

Scheme	
19 WESTERN CLOSE	
Client	M. Kryskow
Title	SECTION A-A
Scale	1:100 @ A3
Date	16/04/2026
Drawing Number	1052-P-107_A