
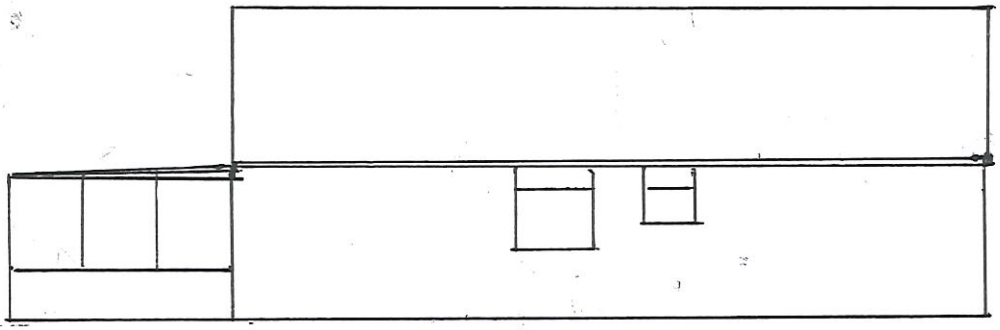


EXISTING EAST ELEVATION

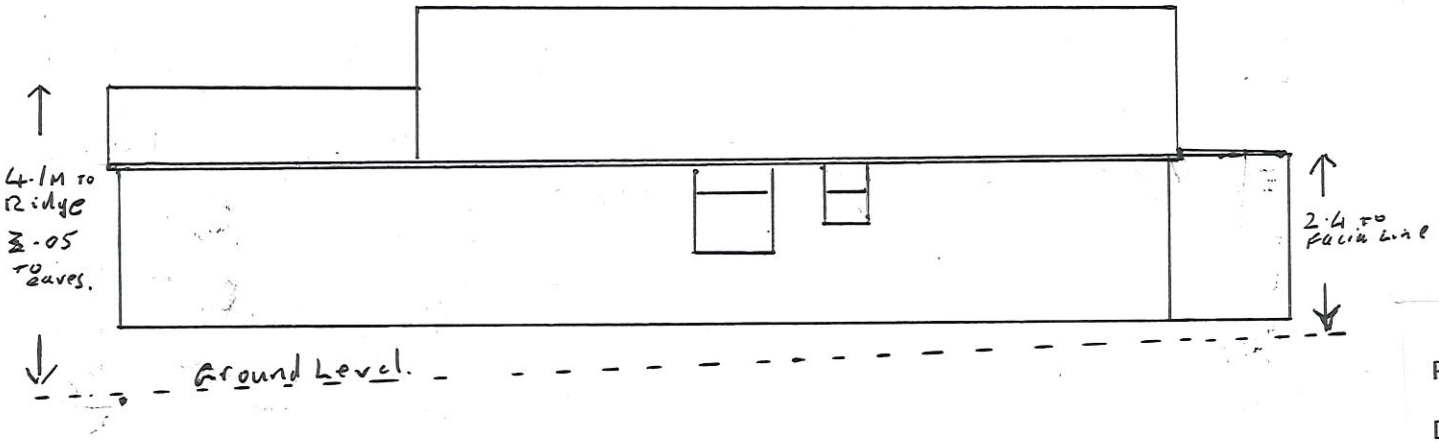

PROPOSED EAST ELEVATION

Proposed works at 117 Slonk Hill Road, Shoreham by Sea

Drawing 1 Revision A showing height above ground level

Scale 1:100