


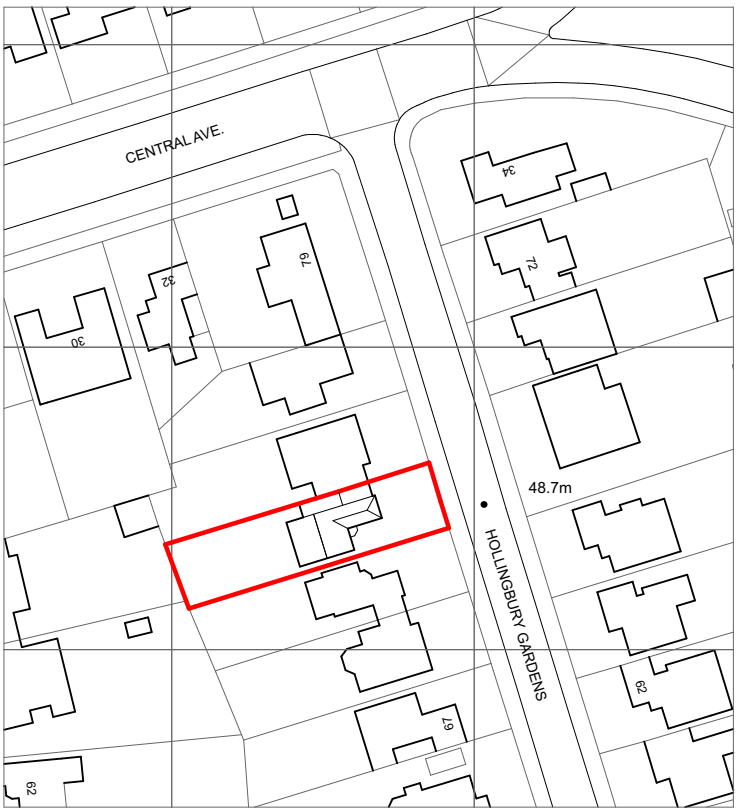

Ordnance Survey, (c) Crown Copyright 2020. All rights reserved. Licence number 100022432

MGI ARCHITECTURE

Client

MR & MRS FIELD

Drawing Title

LOCATION PLAN

Drawing Scale

1:1250

Drawing ID

PL-01

North

73 HOLLINGBURY GARDENS

Findon Valley, BN14 0EB

Scale 1:1250

10 0 10 20 30 40 50m

© This drawing remains the property of MGI Architecture ltd. and shall not be copied without prior written consent.

All dimensions to be checked on site and any discrepancies to be reported before work commences.