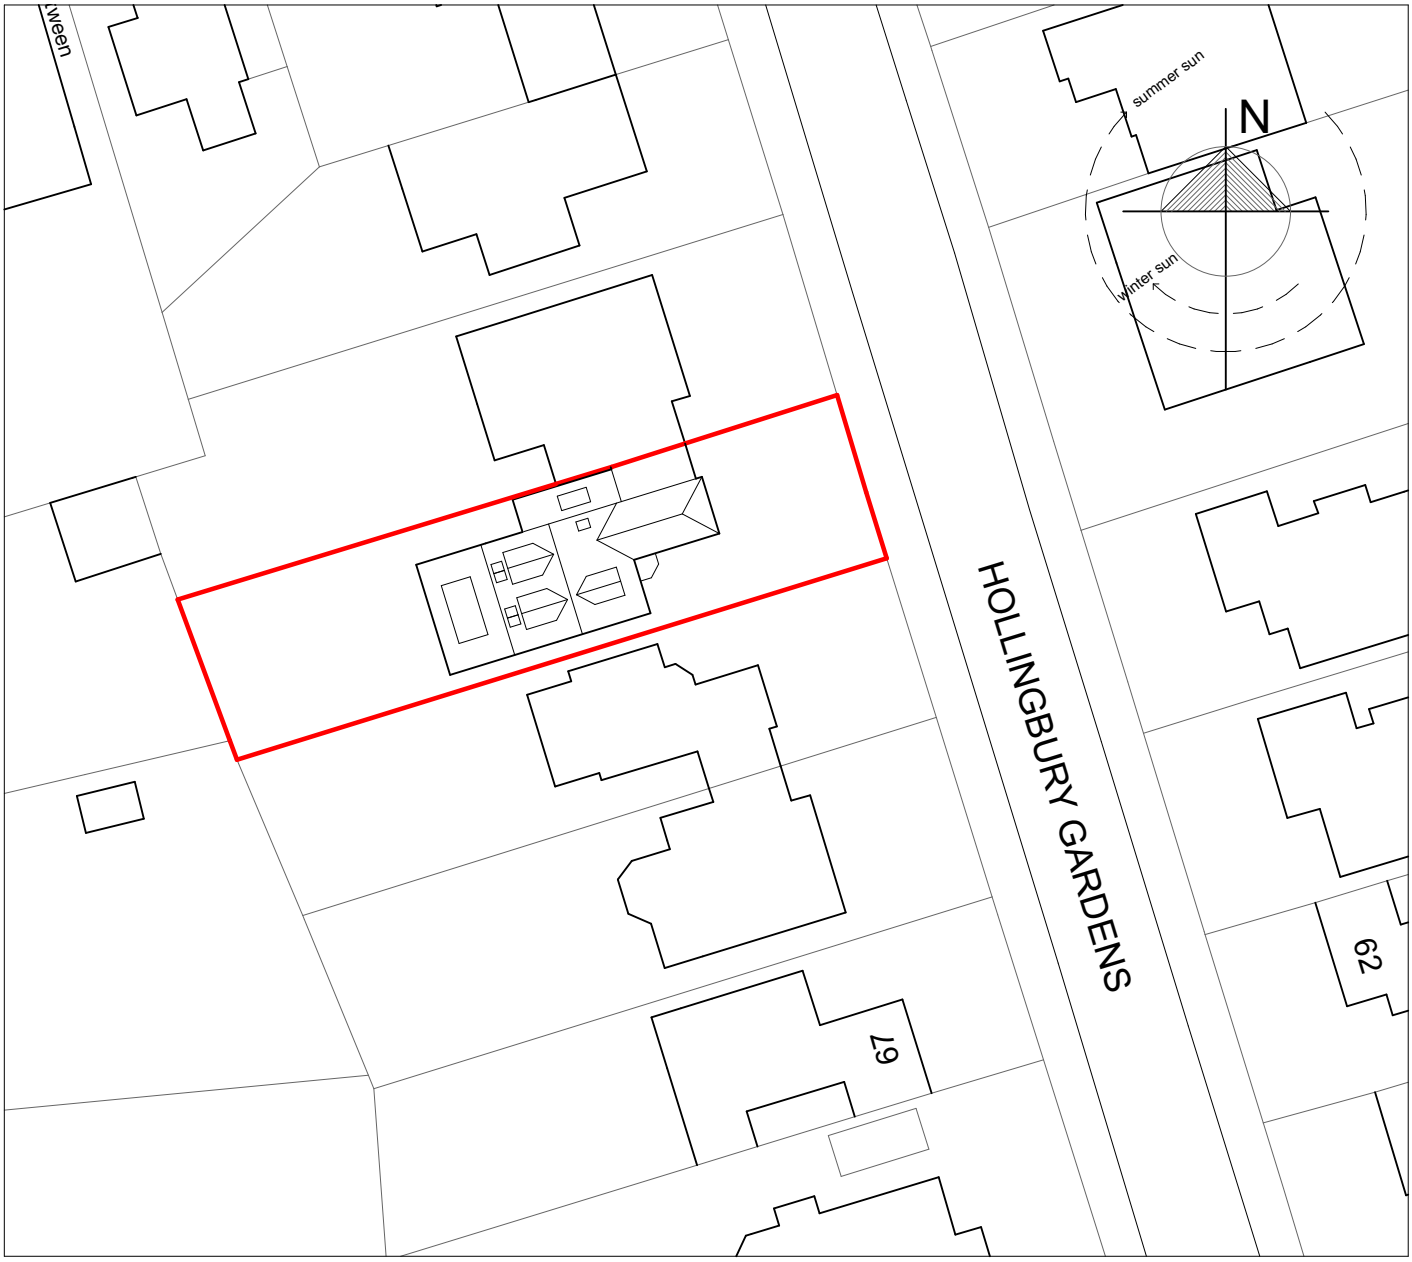


Scale 1:500

5 0 5 10 15 20 25m

MGI ARCHITECTURE

Client

MR & MRS FIELD

Drawing Title

PROPOSED BLOCK PLAN

Drawing Scale

1:500

Drawing ID

PL-02

North

73 HOLLINGBURY GARDENS

Findon Valley, BN14 0EB

© This drawing remains the property of MGI Architecture ltd. and shall not be copied without prior written consent.

All dimensions to be checked on site and any discrepancies to be reported before work commences.