

A3

Existing Front (West) Elevation

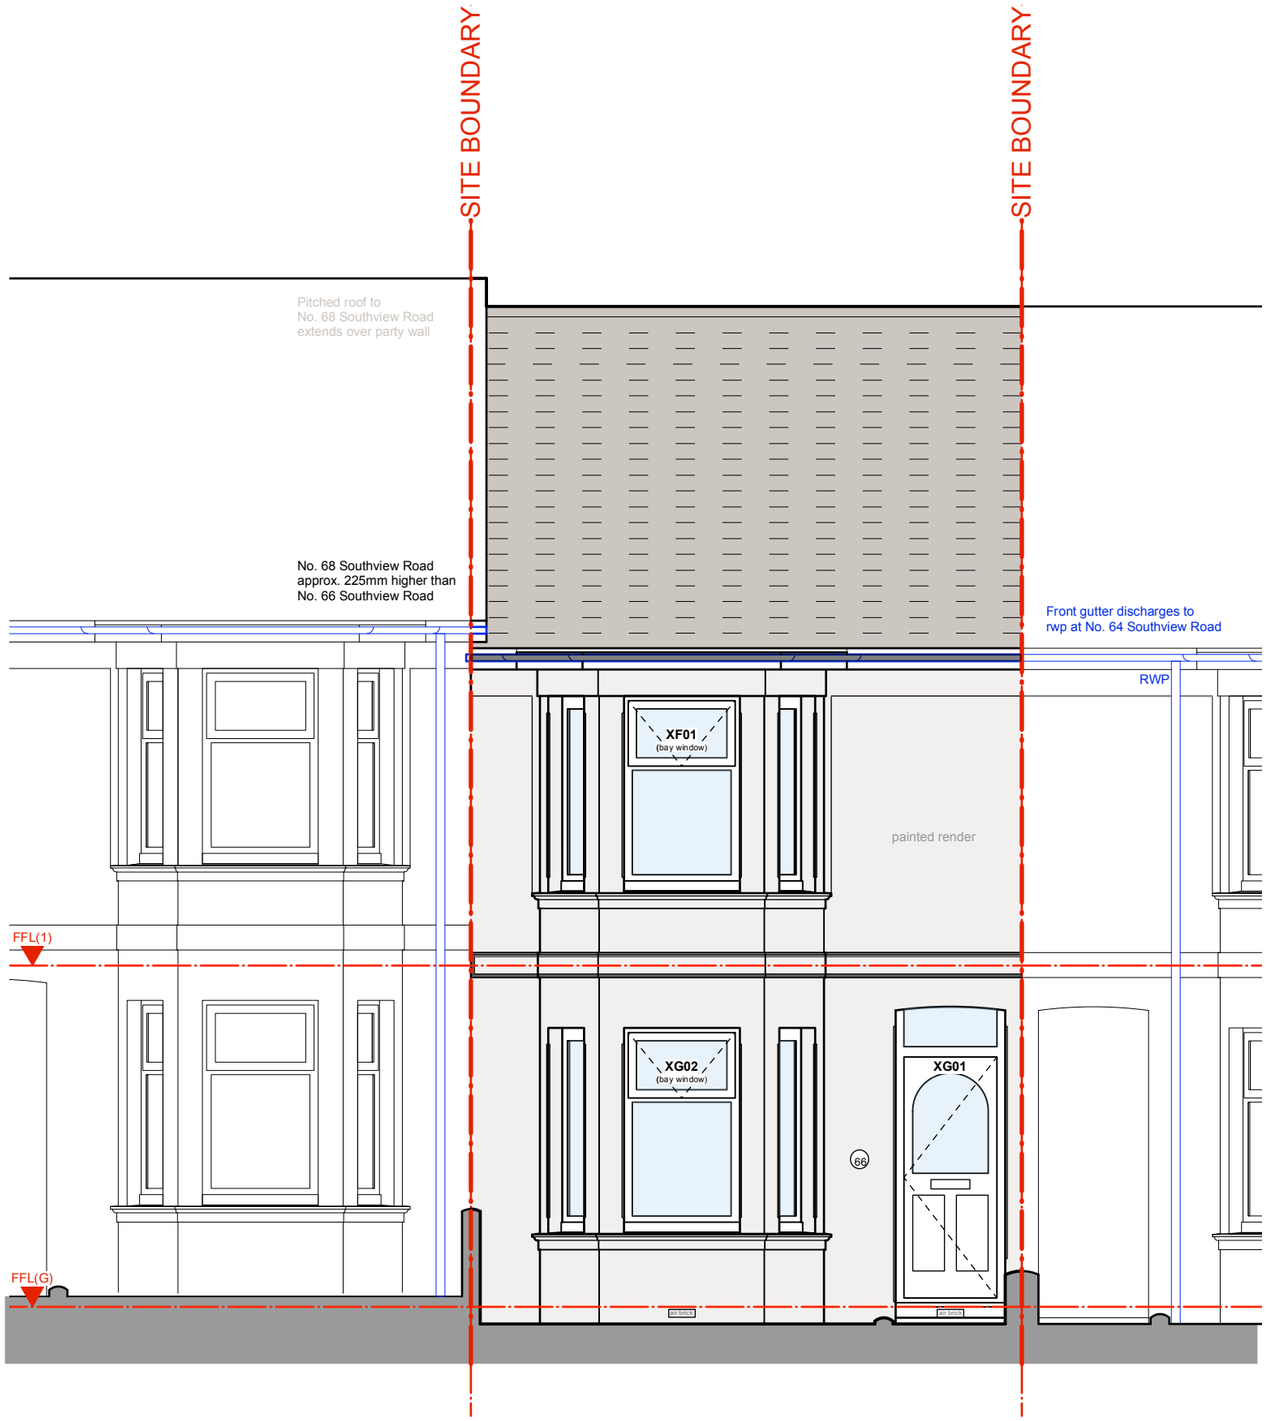

Existing Rear (East) Elevation

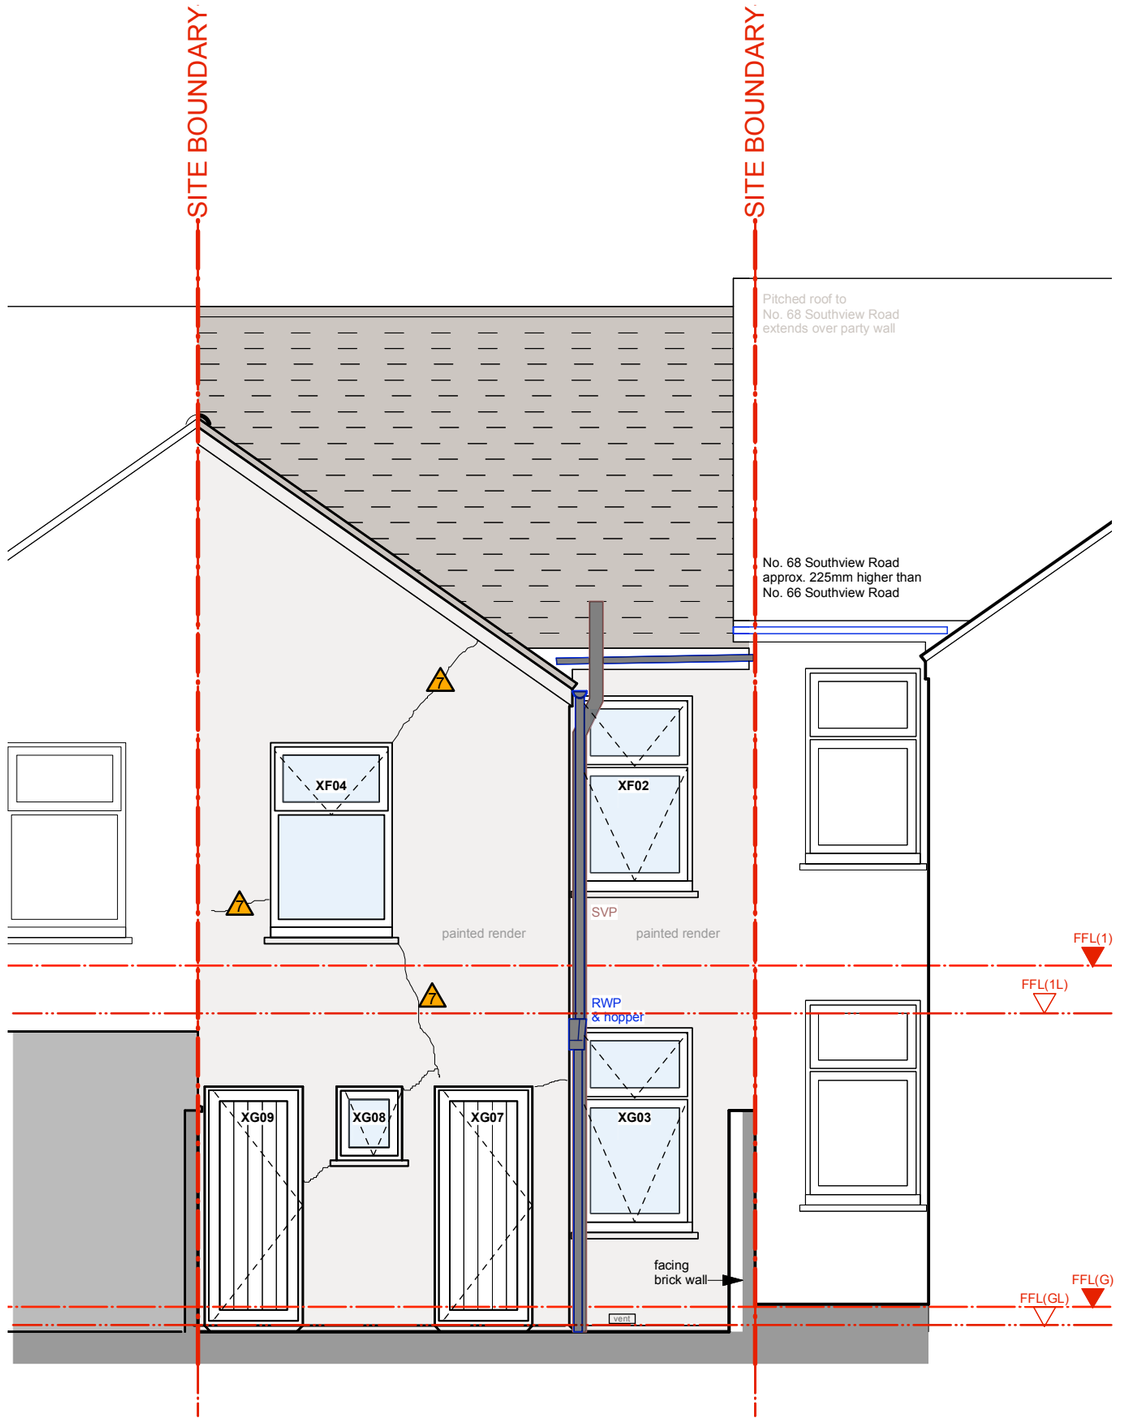

Existing Front (West) & Rear (East) Elevations

Scale 1:50

0m 1m 2m 5m

Planning

Do not scale! Please use figured dimensions which are to be checked on site. If in doubt or a discepancy arises please contact the Architect.

A2 - 03.02.25 - External ground level at No. 68 corrected.

sara amlani architects
architecture • construction • interiors
T: +44 (0)20 8064 0463
E: sara.amlani1@gmail.com

Date: Mar 2024 Dwg No: 89.L.07 Rev: A2
Scale: 1:50 @ A3 Drawing: Existing Front (West) & Rear (East) Elevations
Client: Rev. A Green & Ms S Butzlaff
Project: 66 Southview Road, Southwick, Brighton