
18 SHERMANBURY ROAD, WORTHING

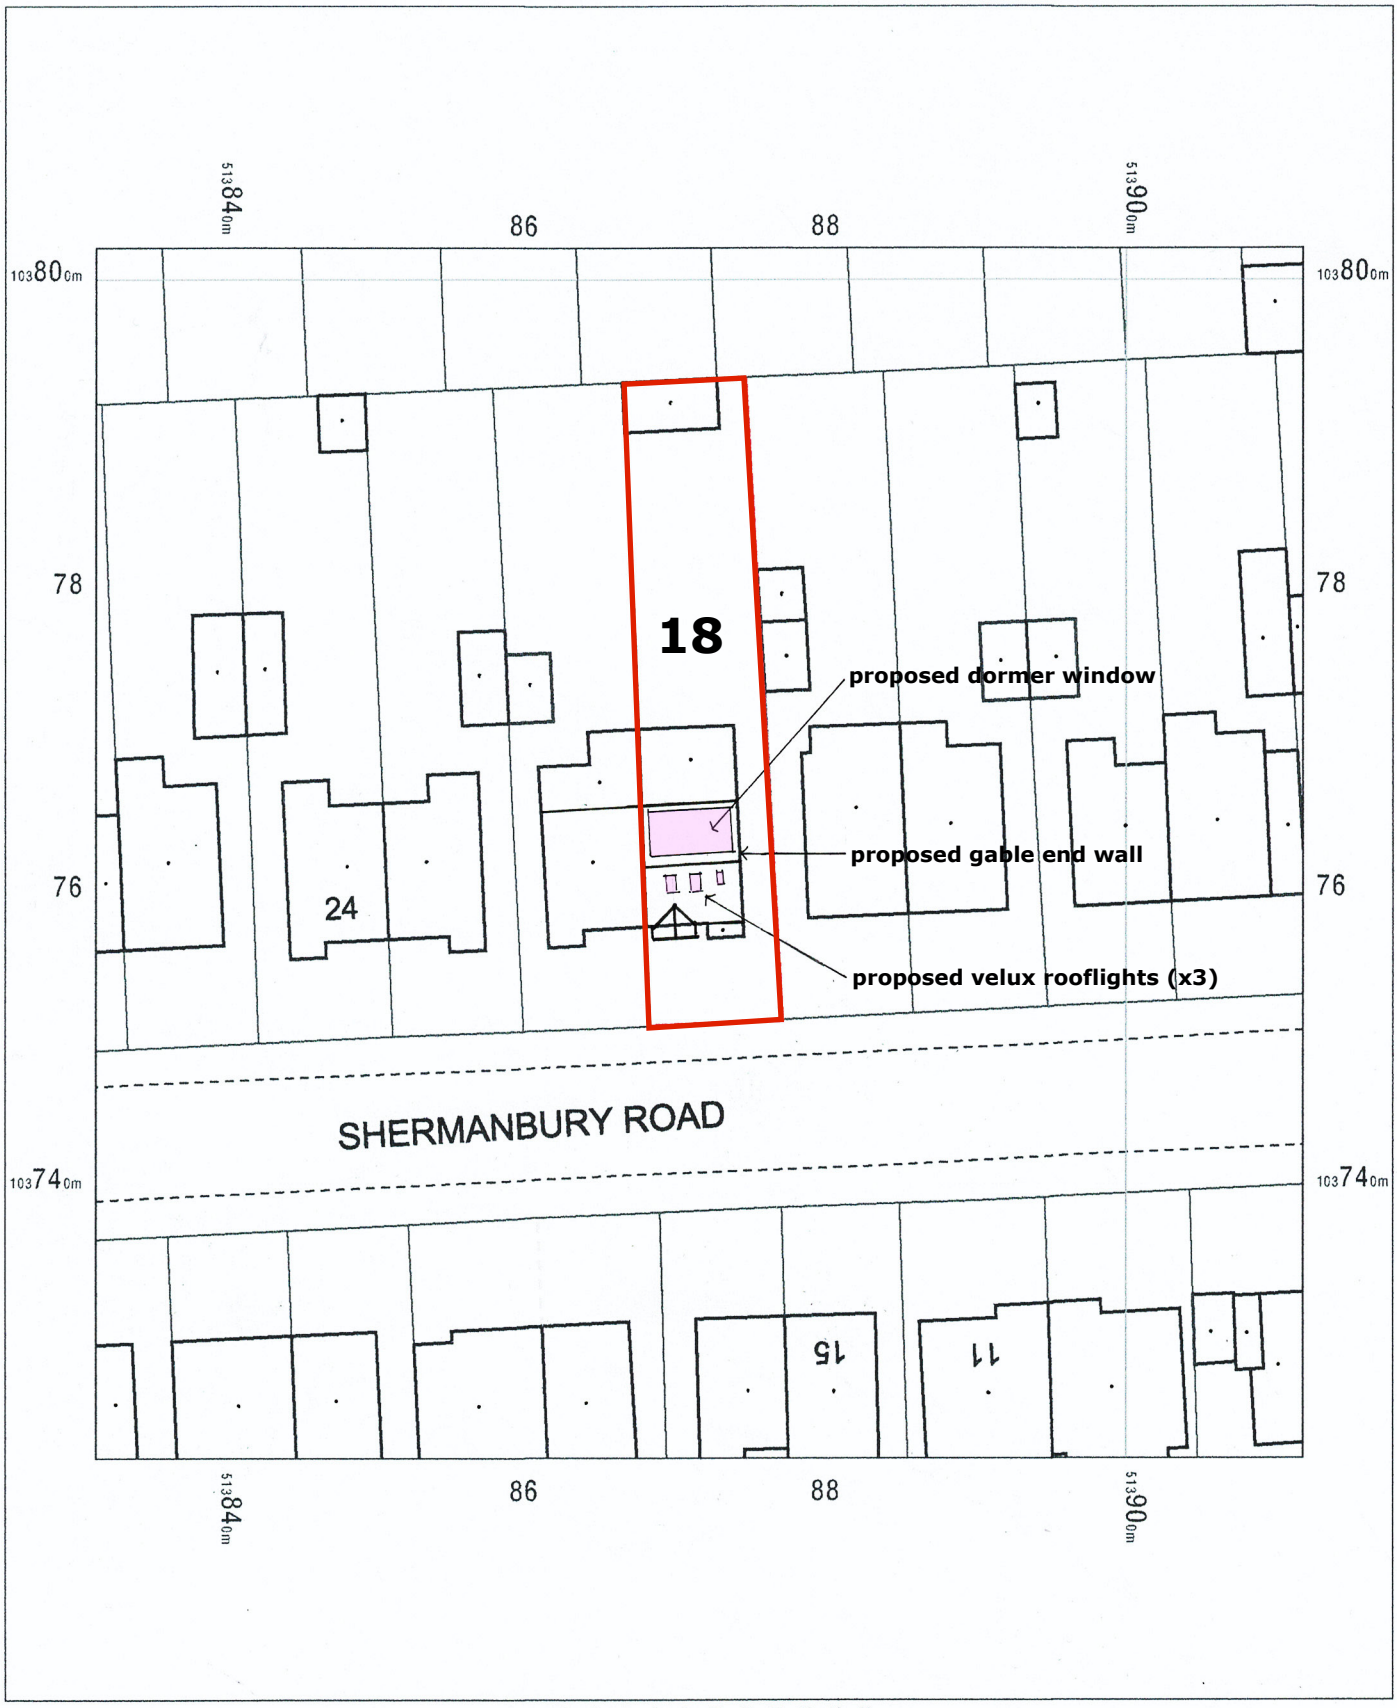

OS MasterMap 1250/2500/10000 scale
Thursday, January 23, 2025, ID: CM-01203596
www.centremapslive.co.uk

1:500 scale print at A4, Centre: 513872 E, 103762 N

©Crown Copyright Ordnance Survey. Licence no. AC0000849896

N

Wayne Gander MCIAT
Chartered Architectural Technologist
98 Durrington Lane, Worthing,
West Sussex BN13 2RQ
M 07808 887896
E waynegander08@gmail.com

CIAT
CHARTERED PRACTICE