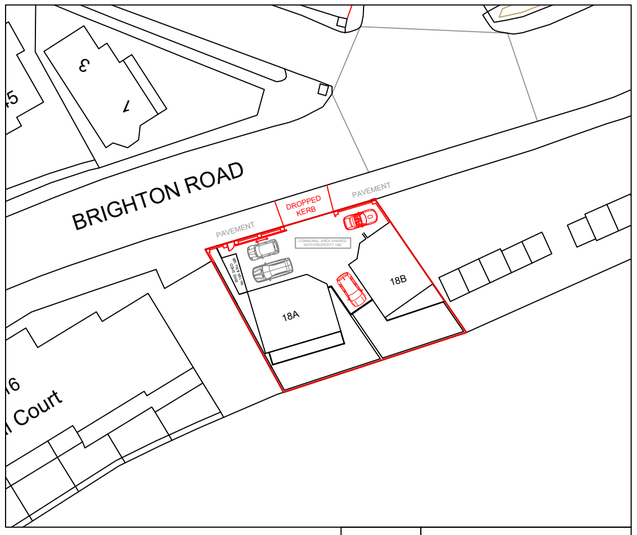



SITE PLAN - Proposed

Scale 1:500

N W E S

20 10 0

Scale 1: 500 Metres

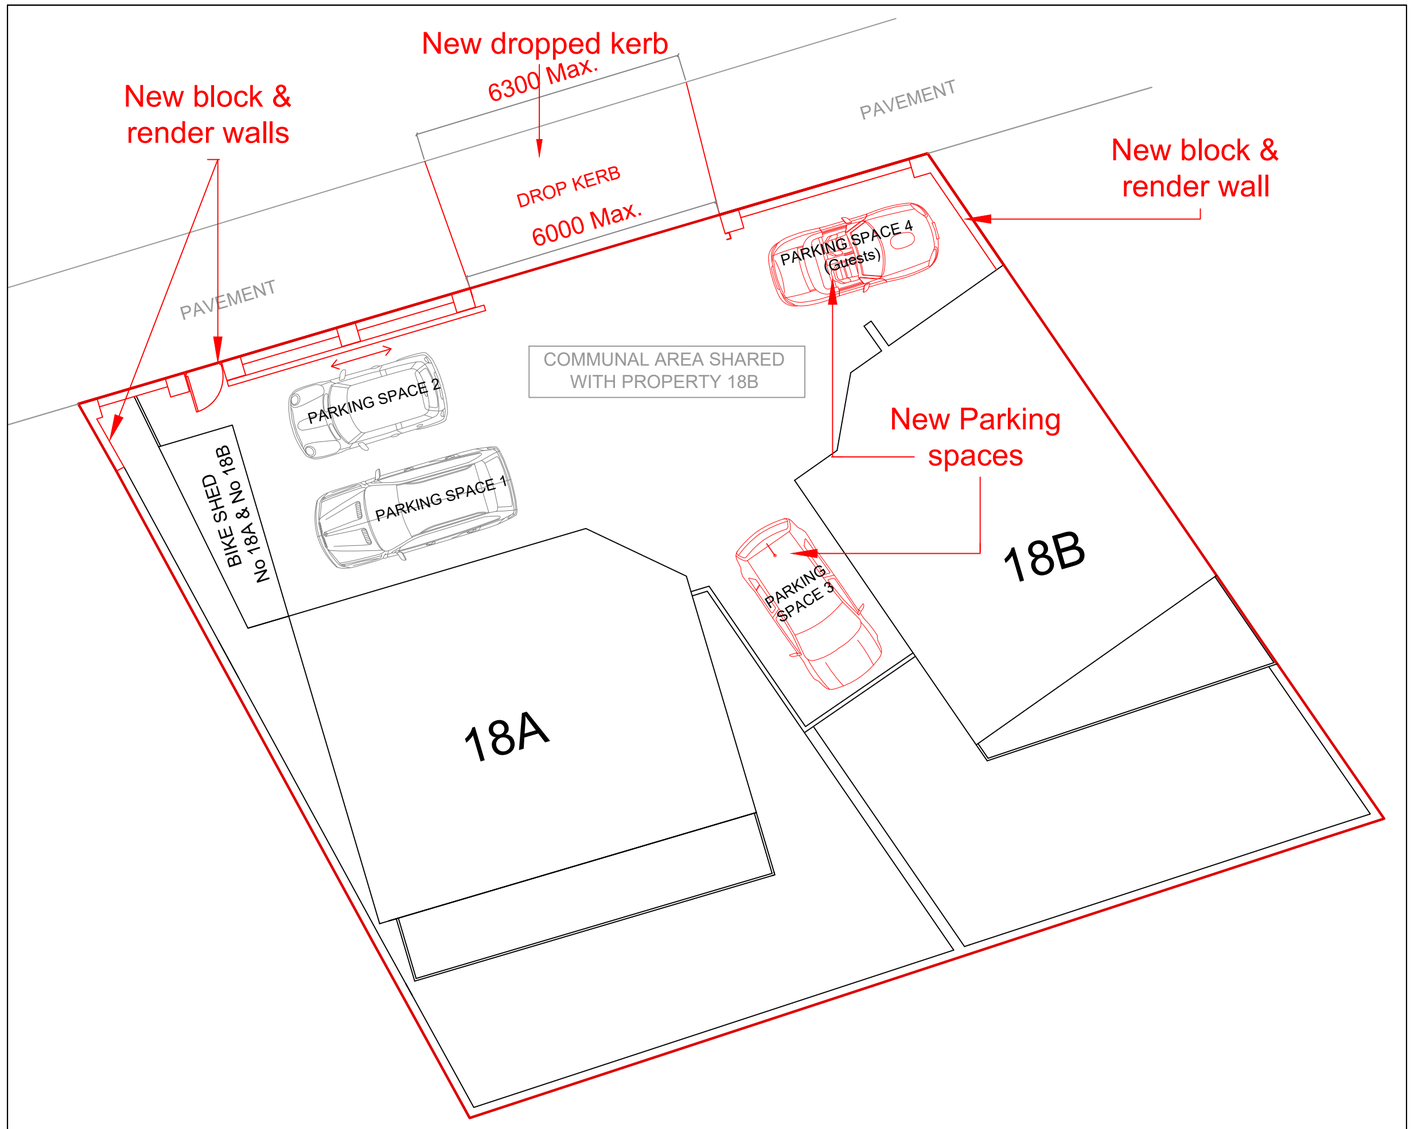

SITE/BLOCK PLAN - Proposed

Scale 1:100

N W E S

0 1 2 3 4 5 10

Scale 1:100 Metres

Notes:

* For planning purposes only.
* All dimensions to be verified on site prior to any fabrication or site works being commenced.
* Contractors are responsible for taking and checking all dimensions on site.
* Any discrepancies to be reported before any work is started.
* All dimensions are in millimeters unless stated otherwise.
* This Drawing is to be read in conjunction with relevant Consultant and Specialists Drawings (building control drawings, construction drawings, engineer's specifications...)

Applicant: Sophie Gray Address: 18A Brighton Road, Lancing, BN15 8RH	Project: Alterations to an existing boundary wall, dropped kerb and parking arrangement		N W E S	Revision date: 14/11/2022	Revision: F03	Plan No: PLA003
	Scale: As shown @ A2	Date: 22/09/2022		Title: SITE & BLOCK PLAN Proposed		