

Notes:


* For planning purposes only.
* All dimensions to be verified on site prior to any fabrication or site works being commenced.
* Contractors are responsible for taking and checking all dimensions on site.
* Any discrepancies to be reported before any work is started.
* All dimensions are in millimeters unless stated otherwise.
* This Drawing is to be read in conjunction with relevant Consultant and Specialists Drawings (building control drawings, construction drawings, engineer's specifications...)

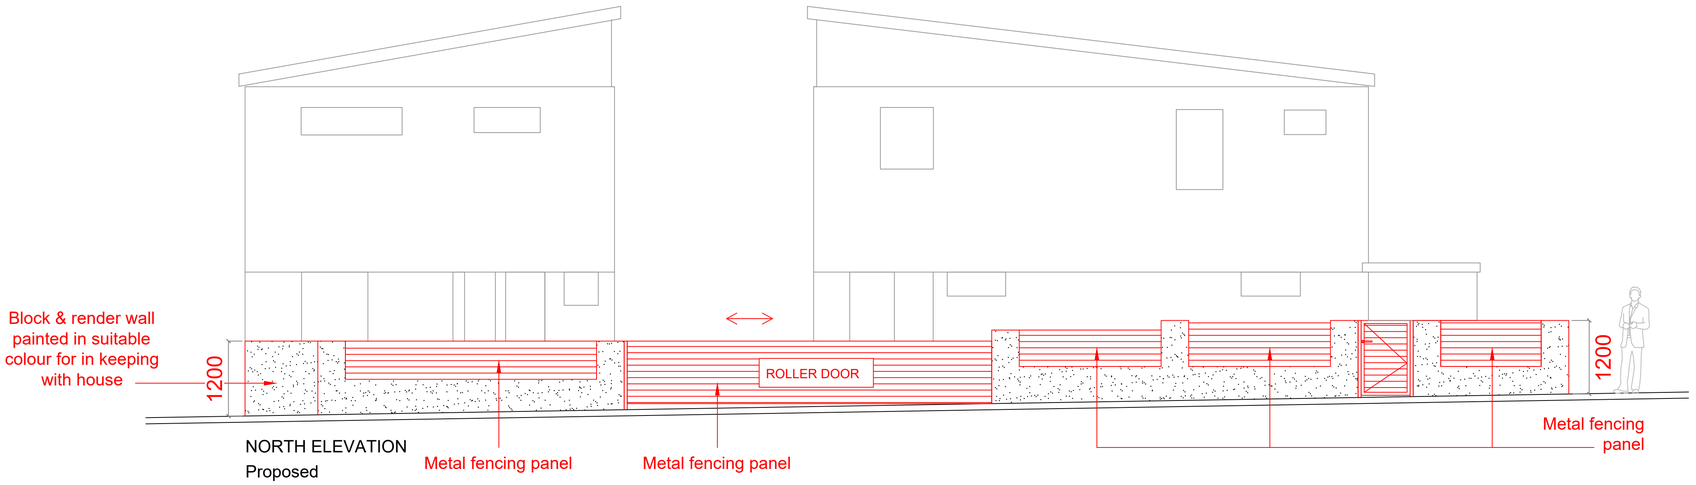


NORTH ELEVATION
Proposed
Scale 1:50

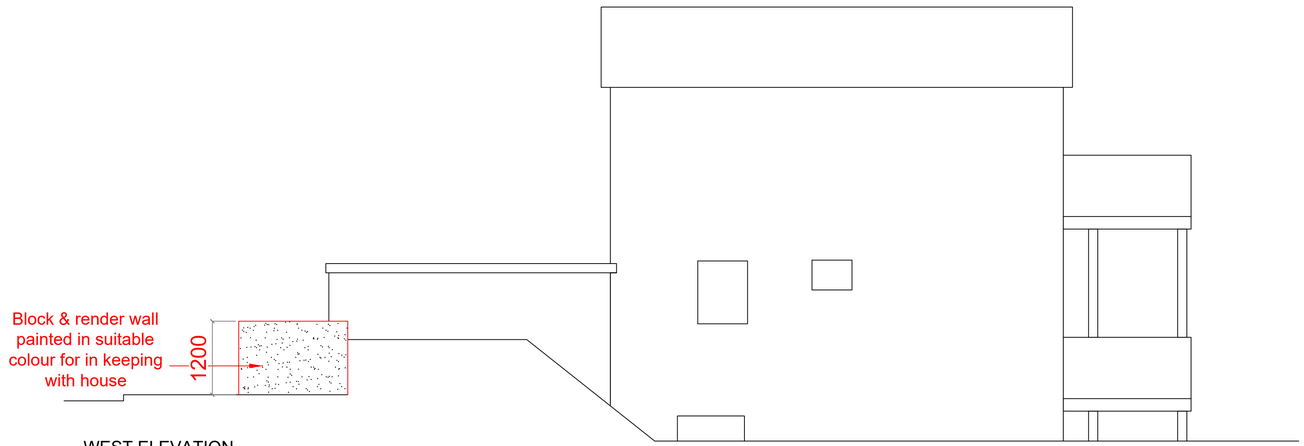

WEST ELEVATION
Proposed
Scale 1:50

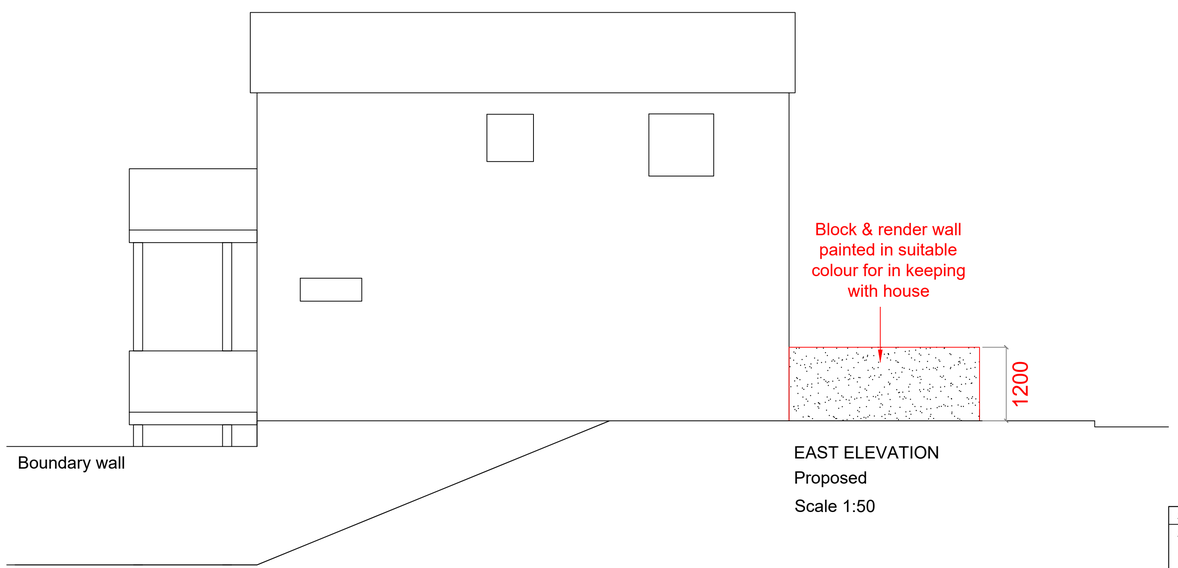

EAST ELEVATION
Proposed
Scale 1:50

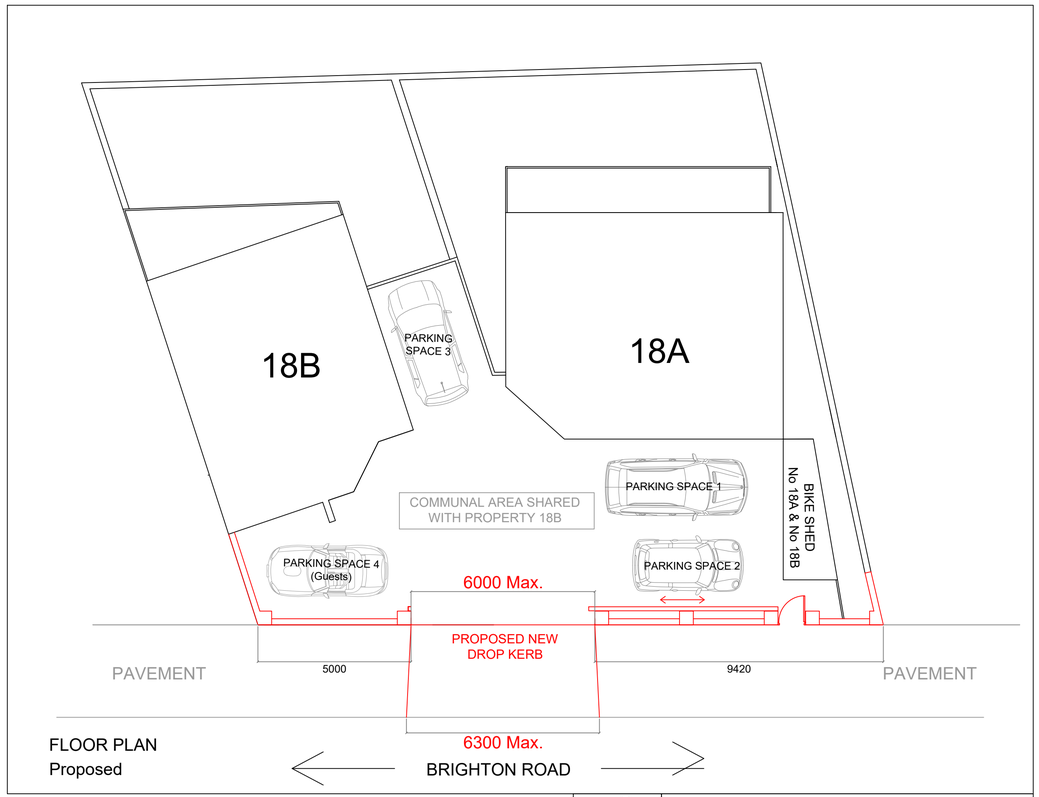

FLOOR PLAN
Proposed

FLOOR PLAN - PROPOSED
Scale 1:100

0 1 2 3 4 5 10
Scale 1:100 Metres

0 1 2 3 4 5
Scale 1:50 Metres

Applicant: Sophie Gray Address: 18A Brighton Road, Lancing, BN15 8RH	Project: Alterations to an existing boundary wall, dropped kerb and parking arrangement		Revision date: 14/11/2022	Revision: F03 / Plan No: PLA005
	Scale: As shown @ A1	Date: 22/09/2022	Title: Floor plan & Elevations Proposed	