CDM 2007 Health & Safety Information

This information relates only to 'Significant Hazards' identified on this drawing and is to be read in conjunction with the Designer's Risk Assessment Register.

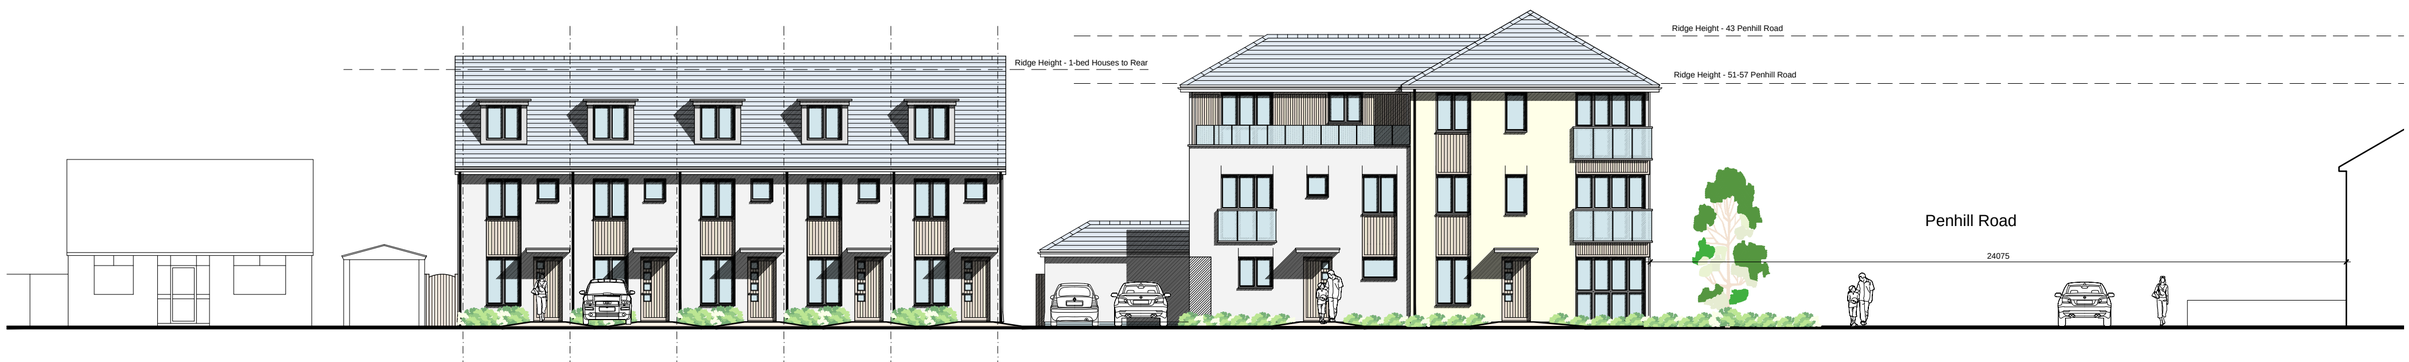

West Elevation to Ingleside Road (1:150)



South Elevation toPenhill Road (1:150)



East Elevation to Ingleside Road (1:150)

CONTEXTUAL ELEVATIONS

Rev	Date	Revision Details	Dr	Ch
B	19.04.11	West elev extended to incl dwellings opposite	RS	AK
A	14.02.11	Planning Application Drg	RS	AK

Brooklyn Chambers
11 Goring Road
Worthing
West Sussex BN12 4AP
Tel: 01903 248777
Fax: 01903 248666
E-Mail: office@michaelcookassociates.co.uk

MICHAEL COOK ASSOCIATES

Client's Name
Rodwell Group

Job Title
Penhill Road / Ingleside Road, Lancing

Drawing Title
Contextual Elevations

Scale
NOT TO SCALE

Drawn	Checked	Date
KE/RS	AK	15.10.10

Job No	Drawing No	Rev
5537	07	B

Status
APPROVAL