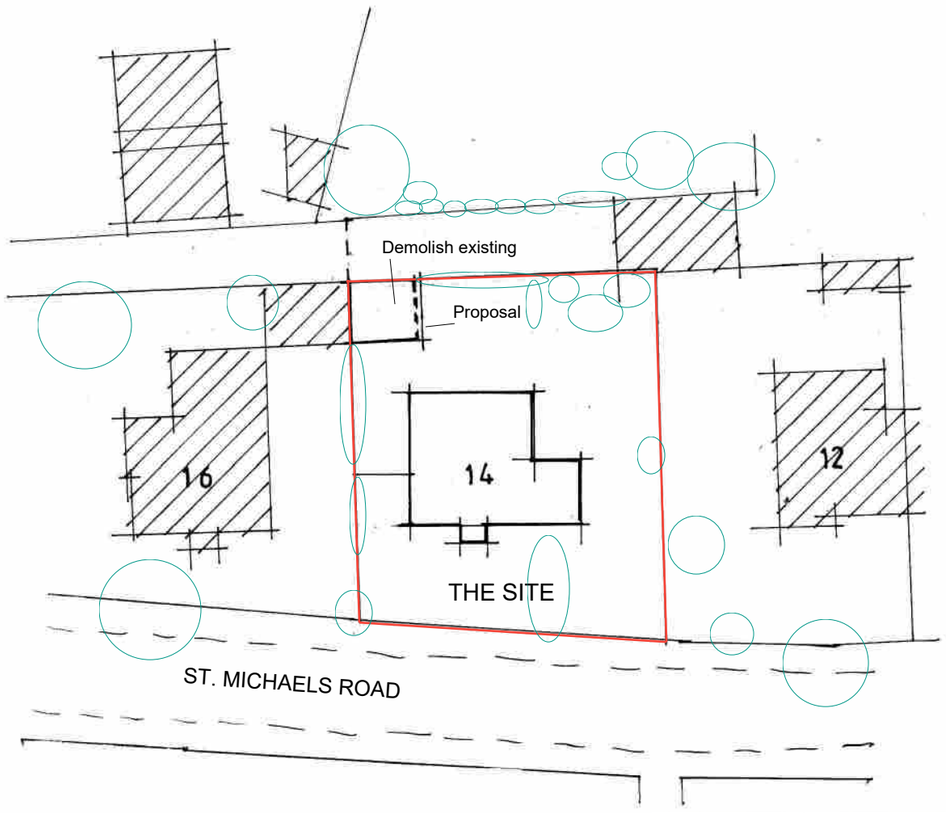

Block plan 1:500



Site plan 1:1250



Google earth aerial view

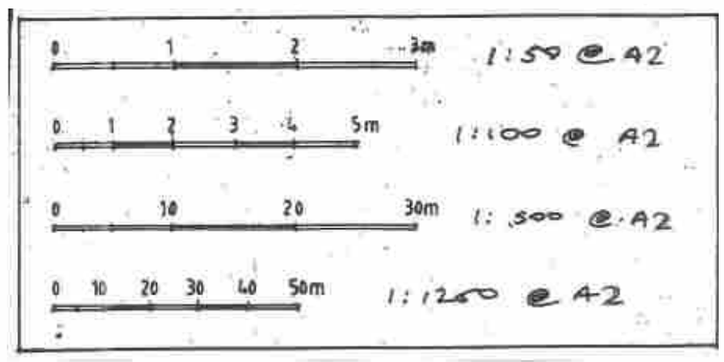

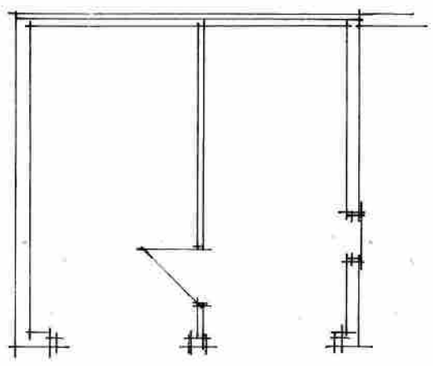

Existing plan 1:100

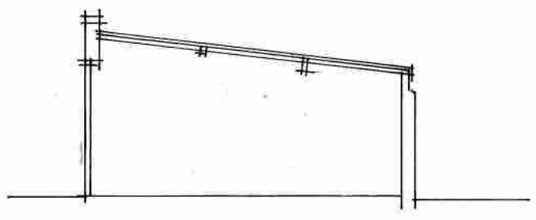

Existing section 1:100

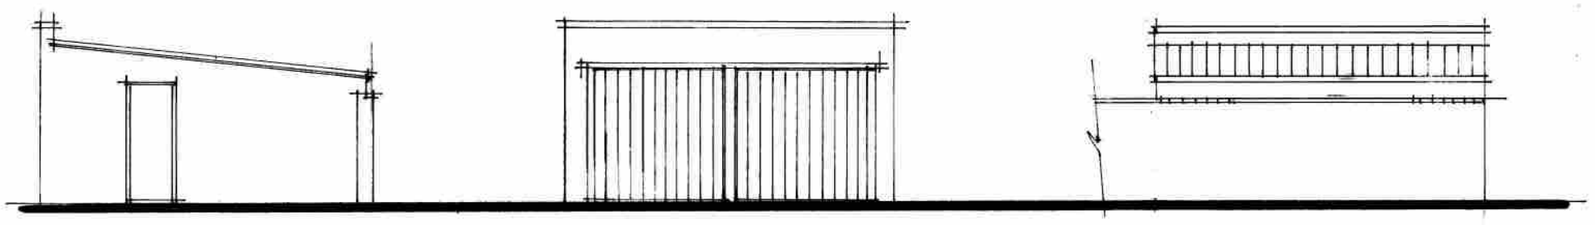

Existing East 1:100

Proposed East 1:100

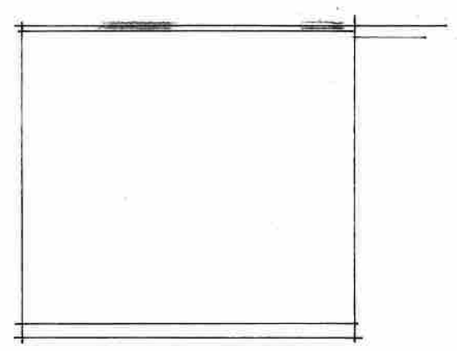

Existing roof 1:100

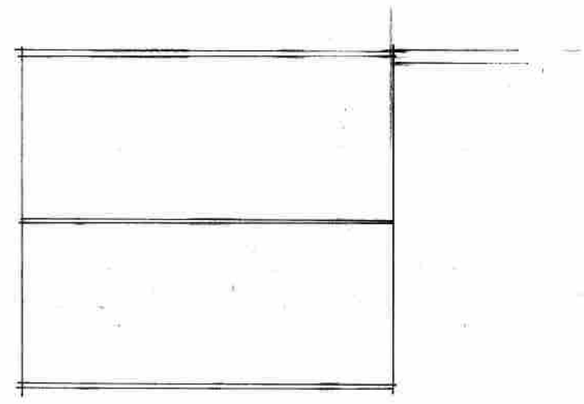

Proposed roof 1:100

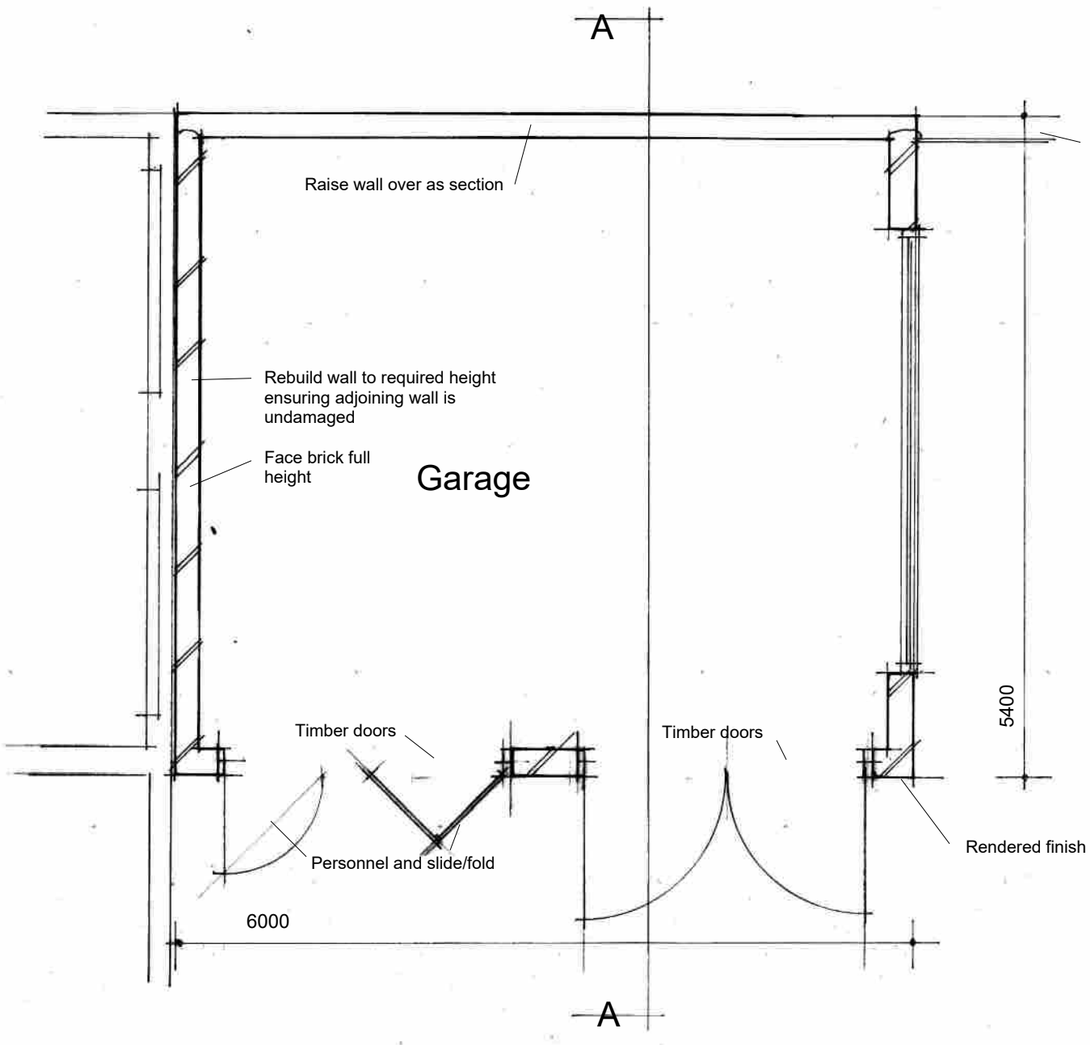

Plan 1:50

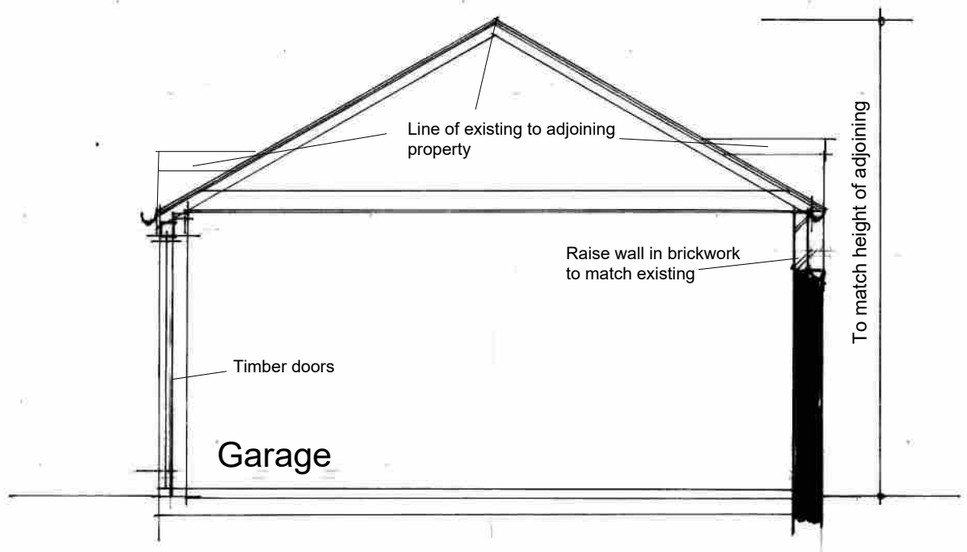

Section AA 1:50

AJ SALTER & SON
Architectural Technicians
and Surveyors
50 WINDSOR ROAD, WORTHING,
WEST SUSSEX, BN11 2LY
Tel/Fax: (01903 209496)
E-mail: ajsalterandson@hotmail.com

C			
B			
A			
Client	S. McMorrow Esq		
Address	14 St. Michaels Road : Worthing		
Drawing	REPLACEMENT GARAGE		No. 3224:1
Scale	1:50 1:100 1:500 1:1250	Drawn IS	Date SEPT 24