
THE MARLINESPIKE

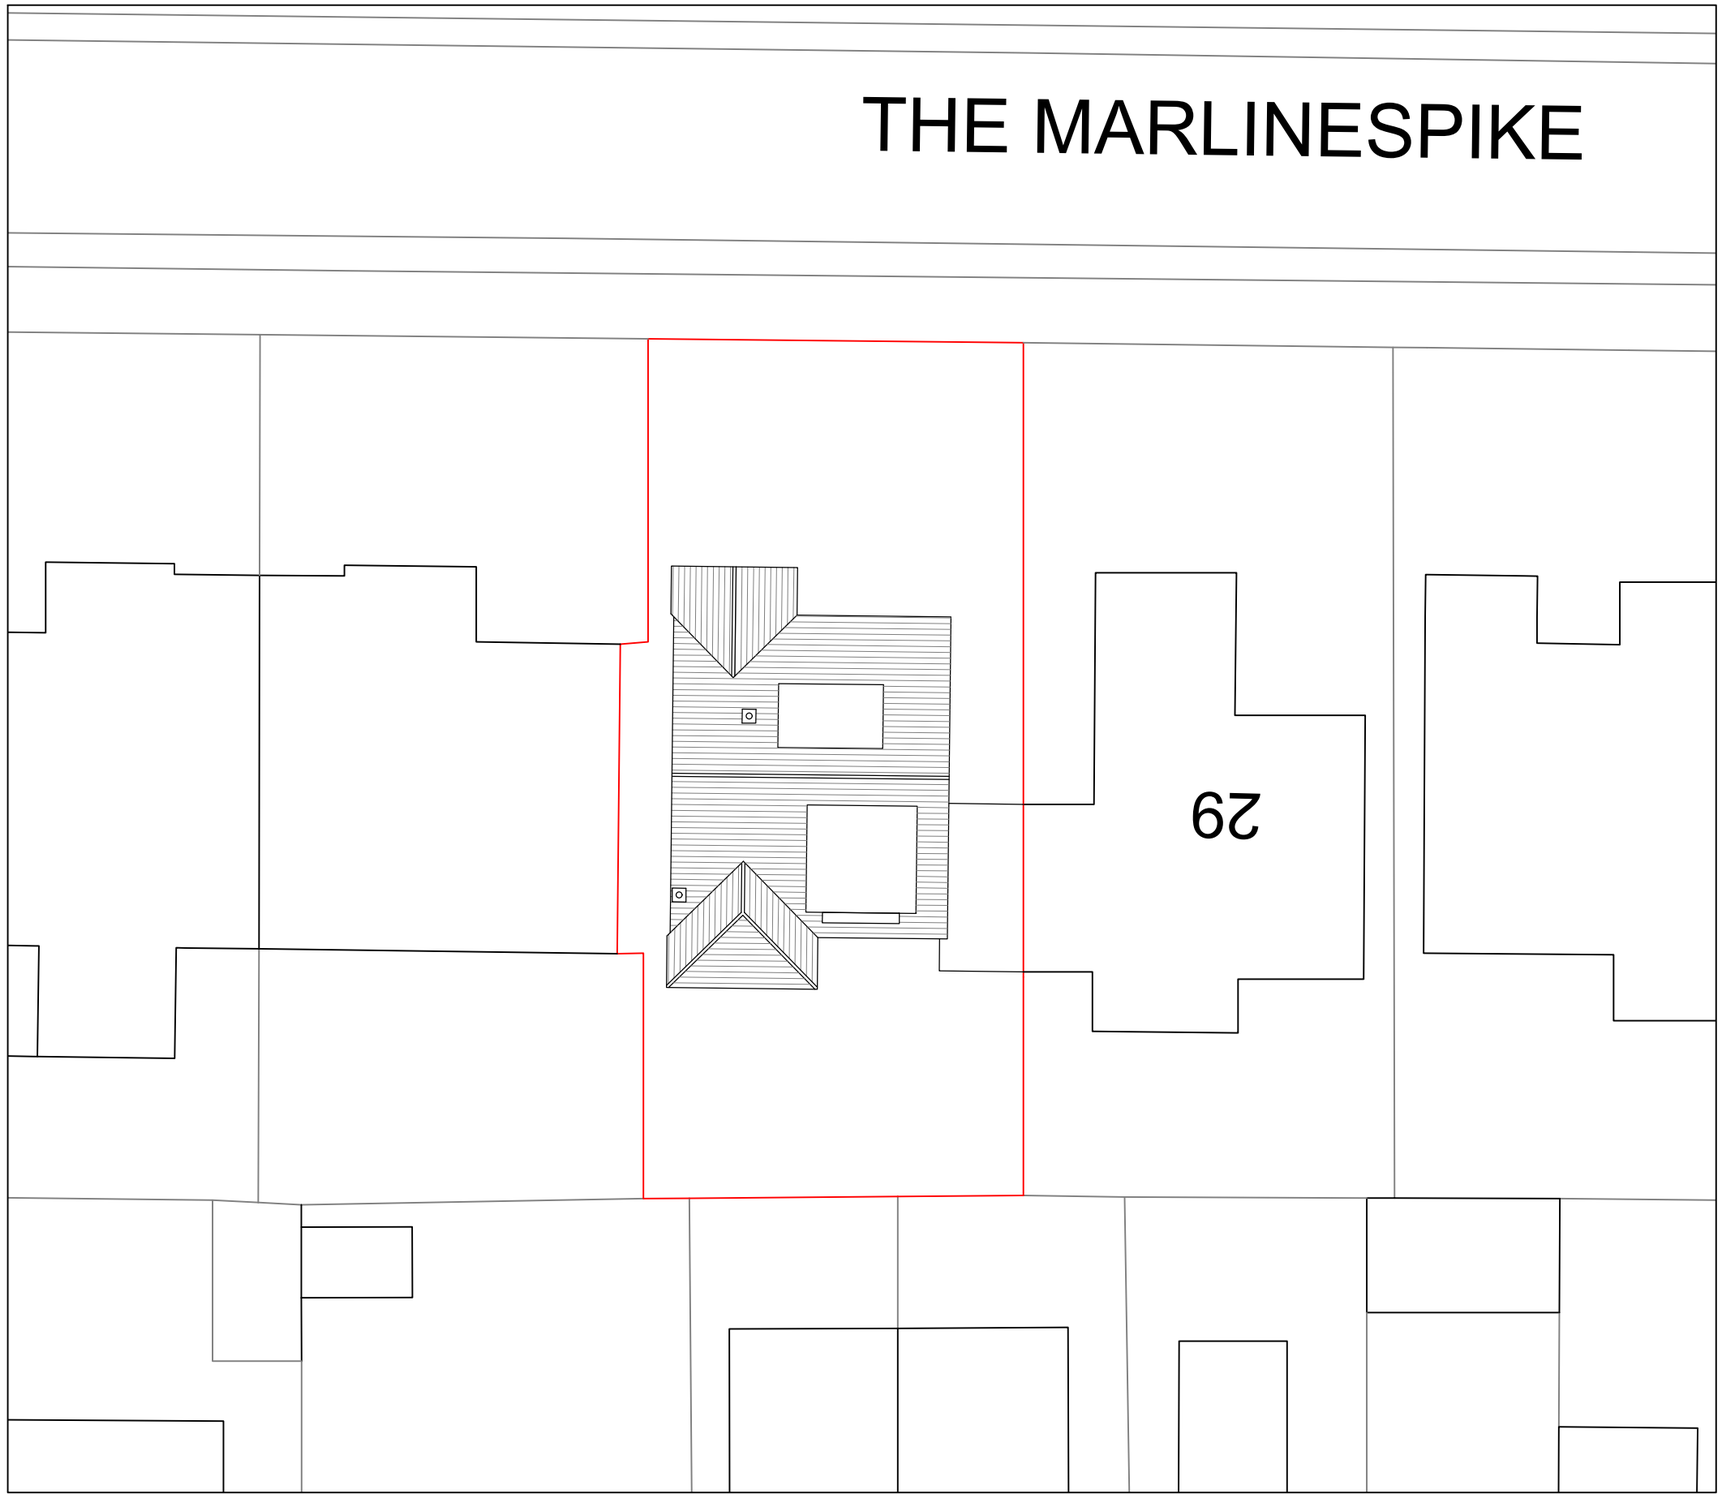

0 3.0m 6.0m 12.0m

1:200 Scale Bar:

SITE PLAN (1:200)



20 0 20 40 60 80 100

1:1250 Scale Bar:

LOCATION PLAN (1:1250)

N

Client

Nigel Coston

Project title

31 The Marlinespike
Shoreham-by-Sea
BN43 5RD

Drawing description

Existing Site Plan and location plan

Scale

1:200 & 1:1250 @ A3

Date

Aug 2021

SPRUCE
ARCHITECTURE
T 01273 885 440
M 07709 806 828
E info@sprucearchitecture.com
W sprucearchitecture.com

Drawing no.

SP-0255.01

Revision