






FRONT ELEVATION - EXISTING.
SOUTH.

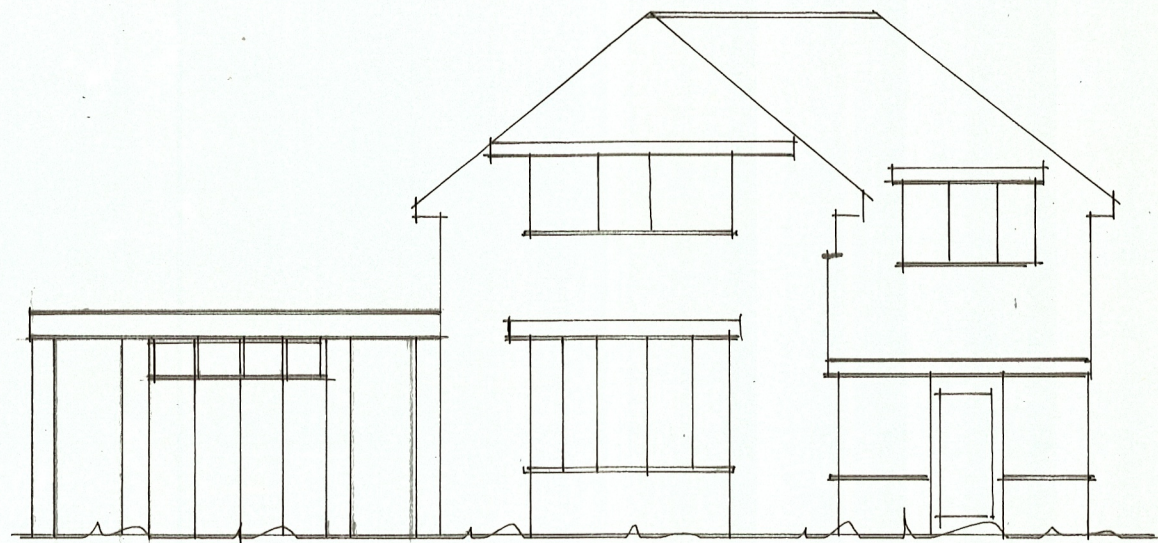


REAR ELEVATION - EXISTING.
NORTH.

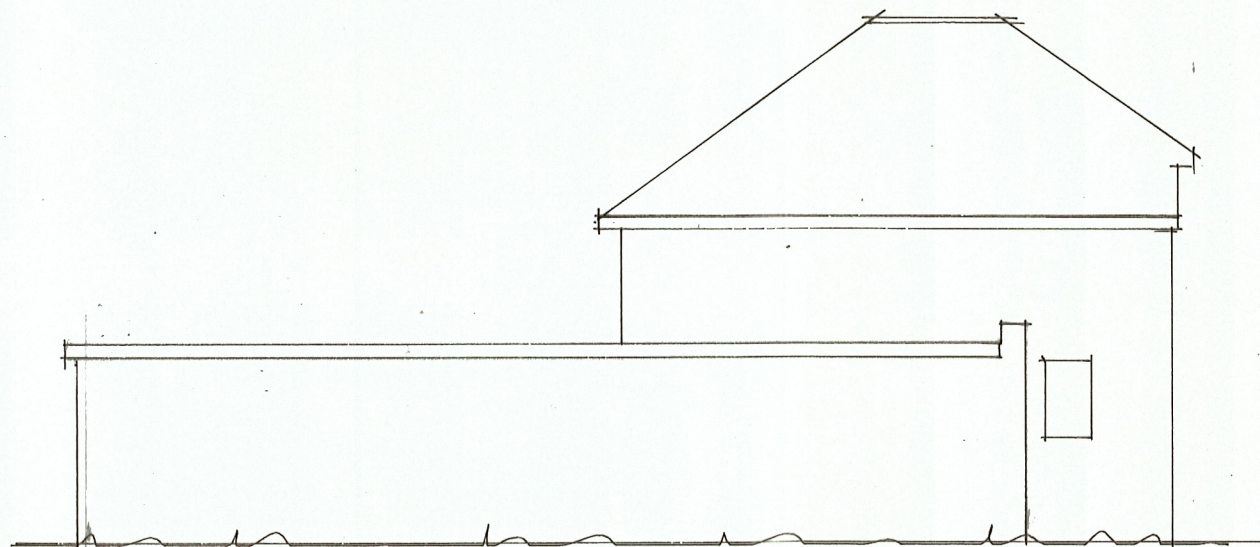

SIDE ELEVATION - EXISTING.
WEST.

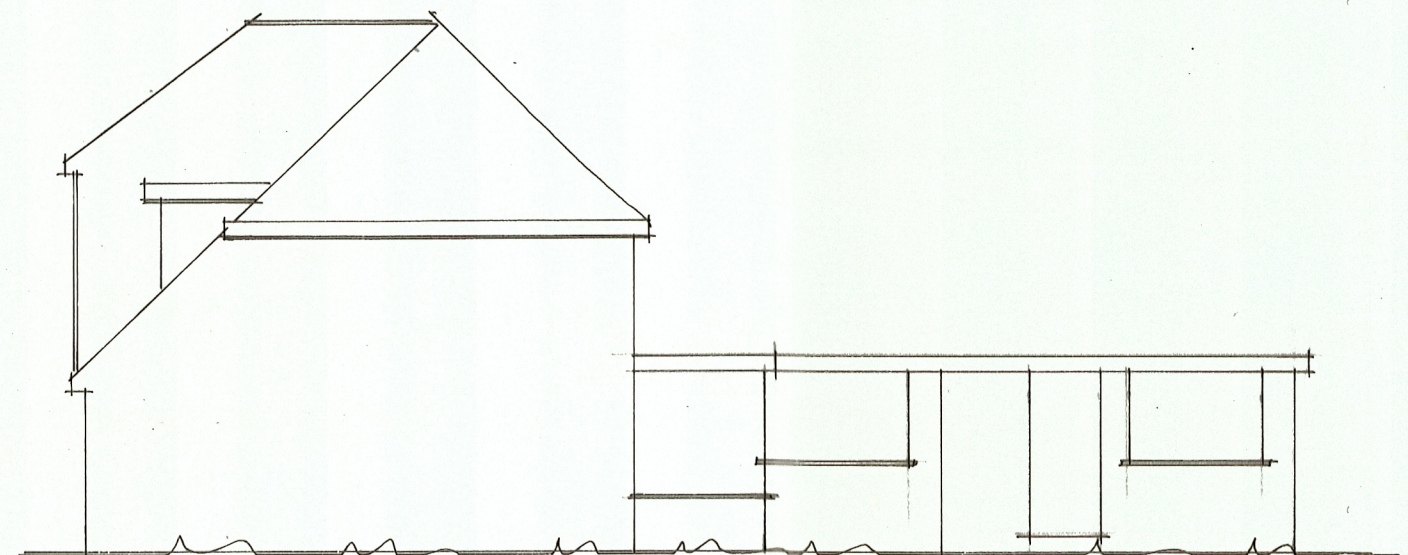

SIDE ELEVATION - EXISTING.
EAST.

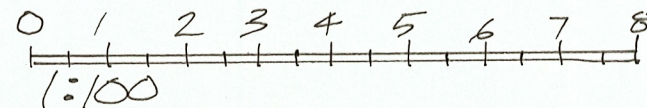

WHITEHAUS. WEST STREET.
SOMPTING. BN15 0DA.

1:100
EXISTING ELEVATIONS.