
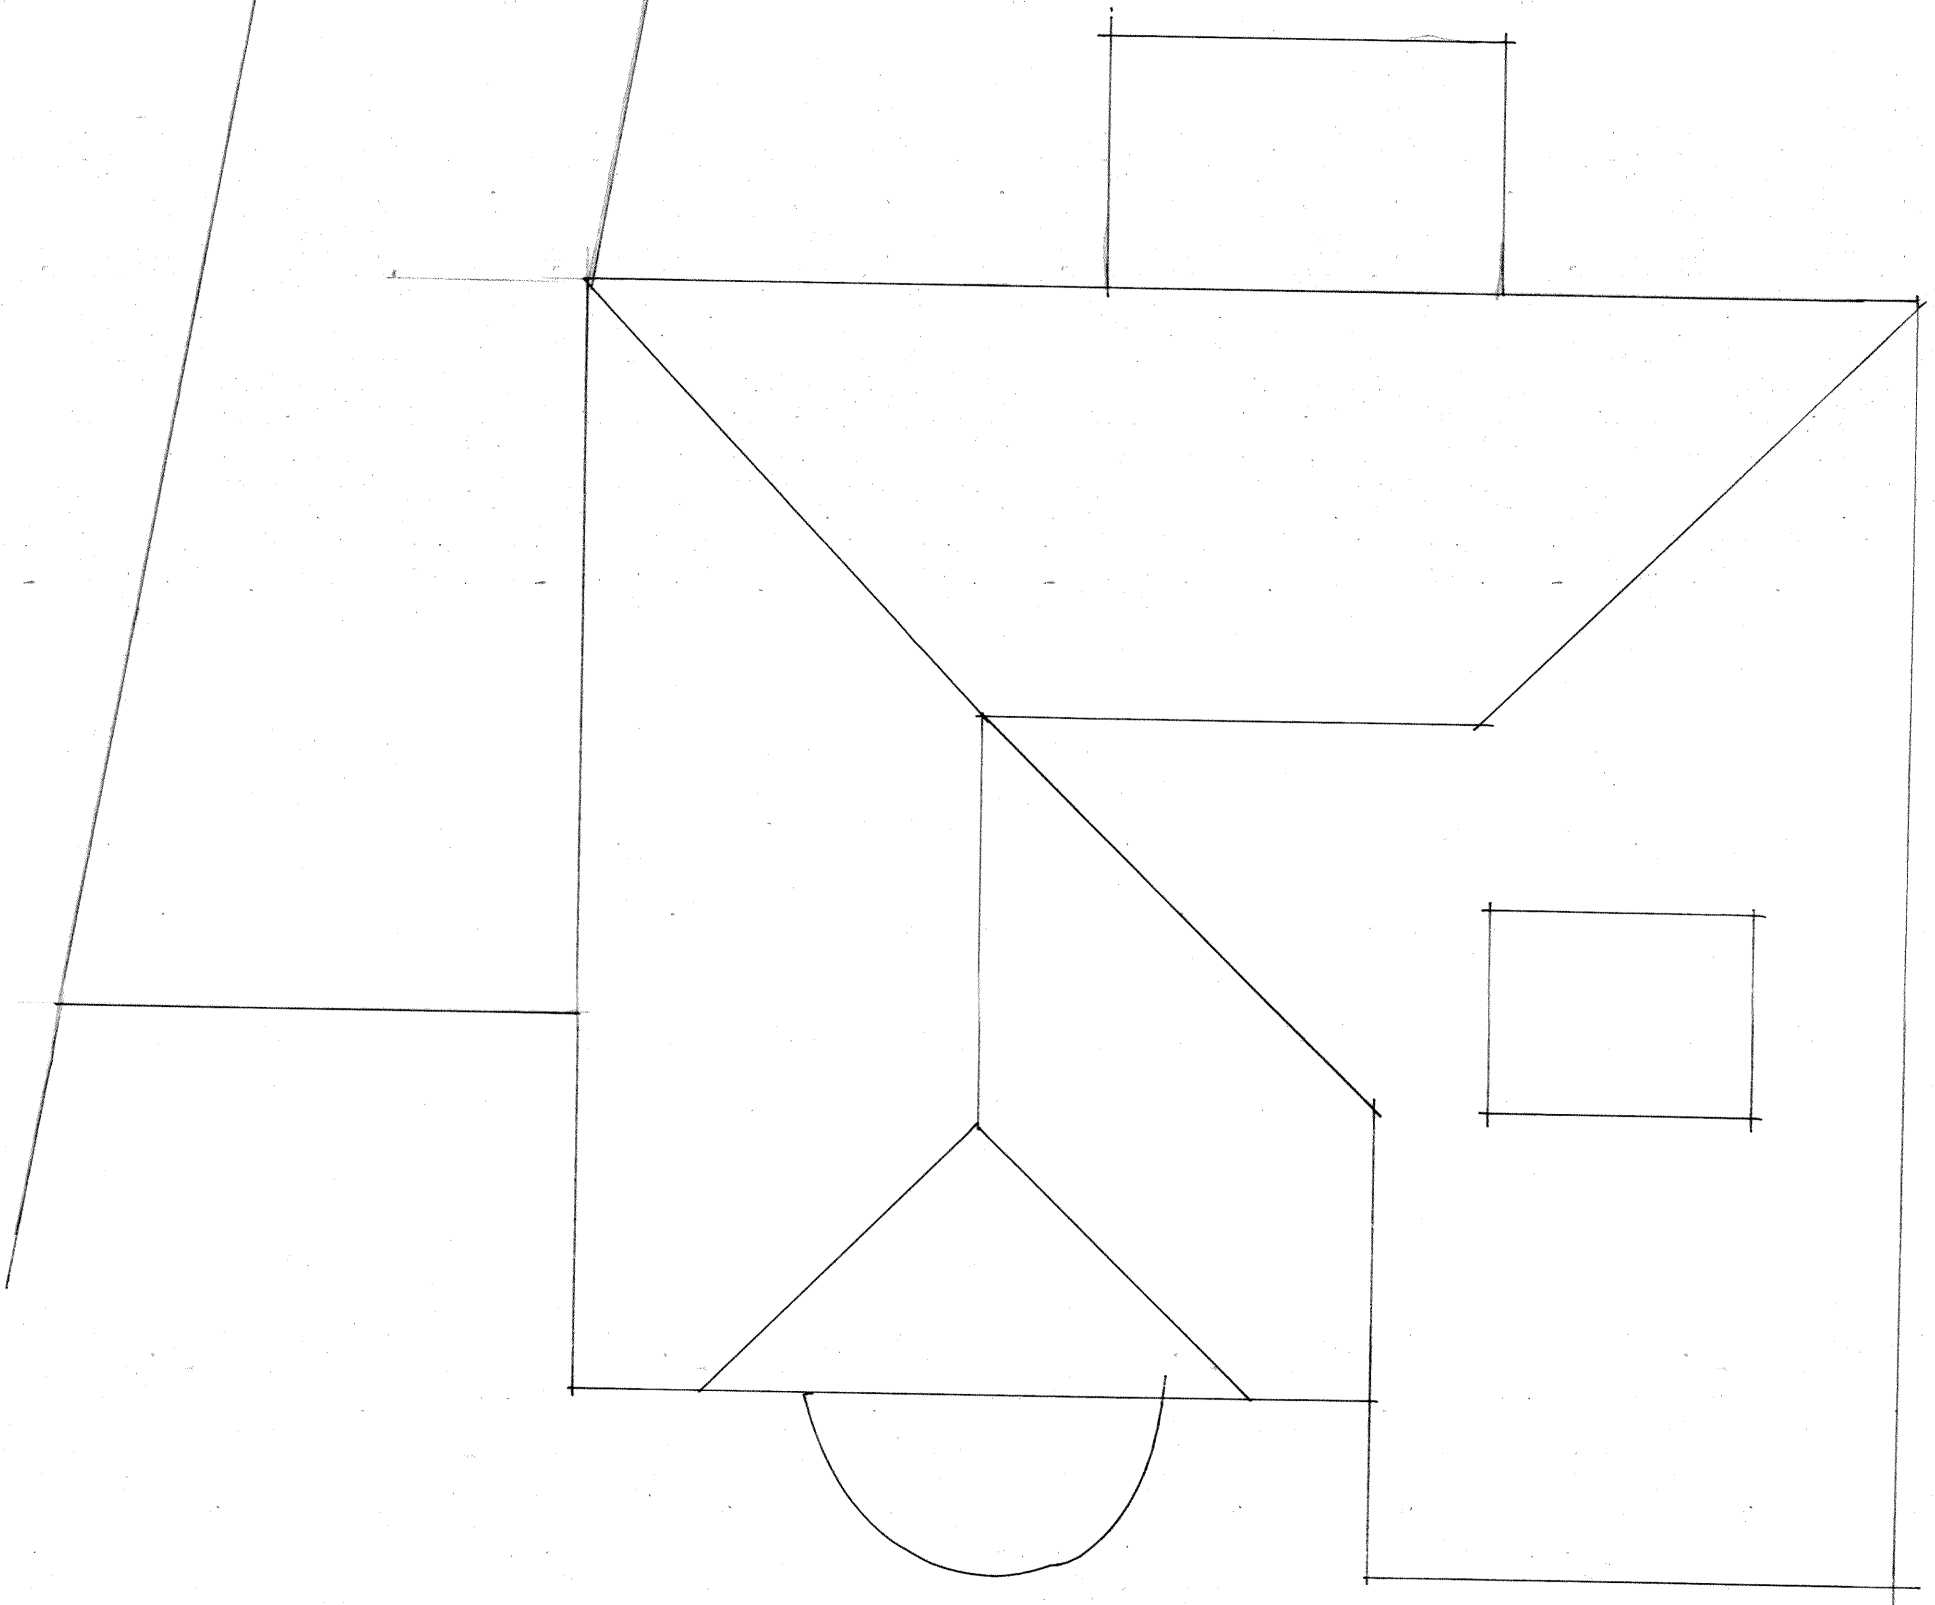


ROOF PLAN - 1:50 existing.

WHITEHALLS. WEST STREET.

GLIMPTING. BN15 0DA.

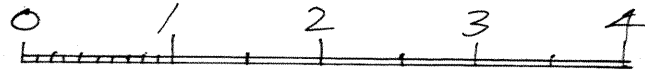

WS/S/02/26