ADUR & WORTHING
PLANNING SERVICES
AWDM/0158/13
DATE
VALID
- 8 MAR 2013

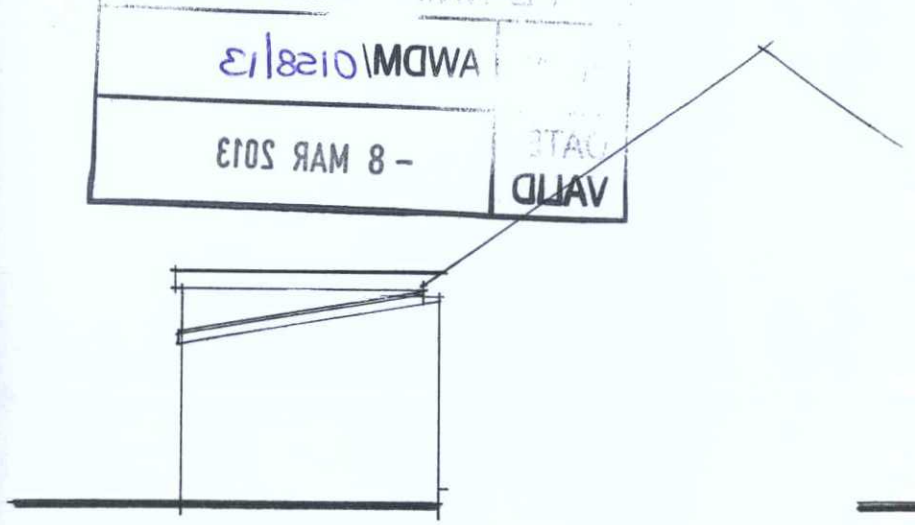

Existing Side Elevation.



Existing Side Elevation.

Elevations - scale 1:100.

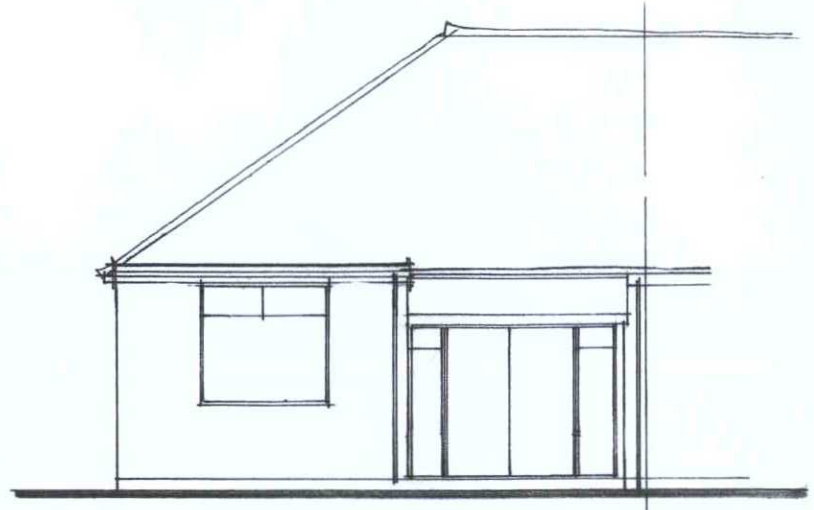

Existing Rear Elevation.

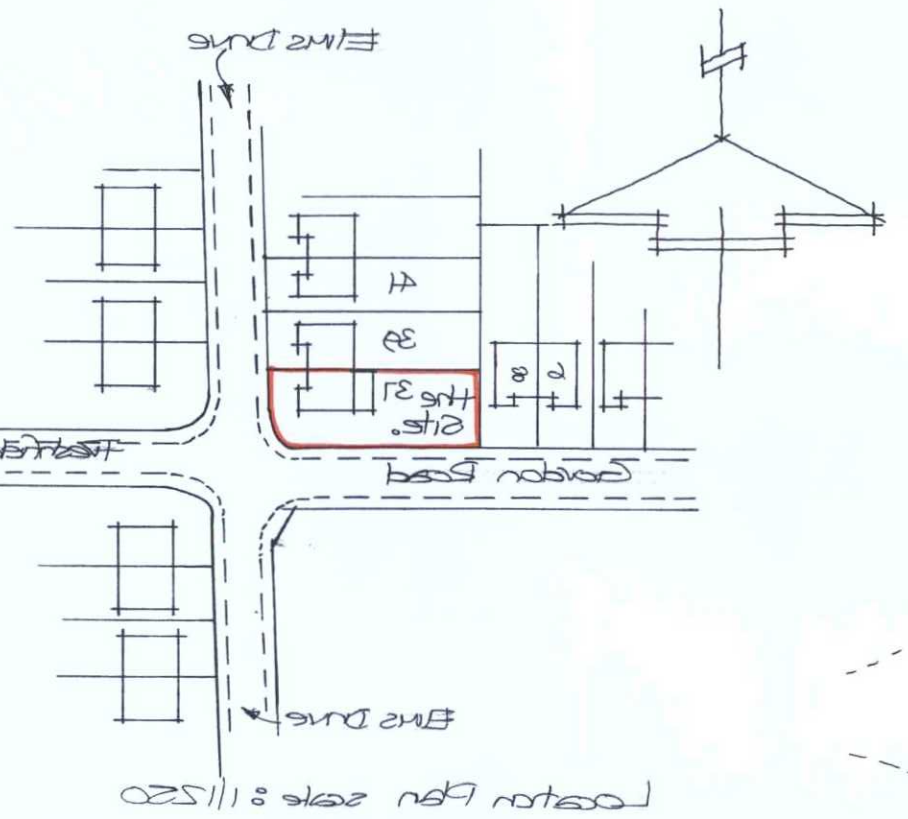

Location Plan scale 1:1250

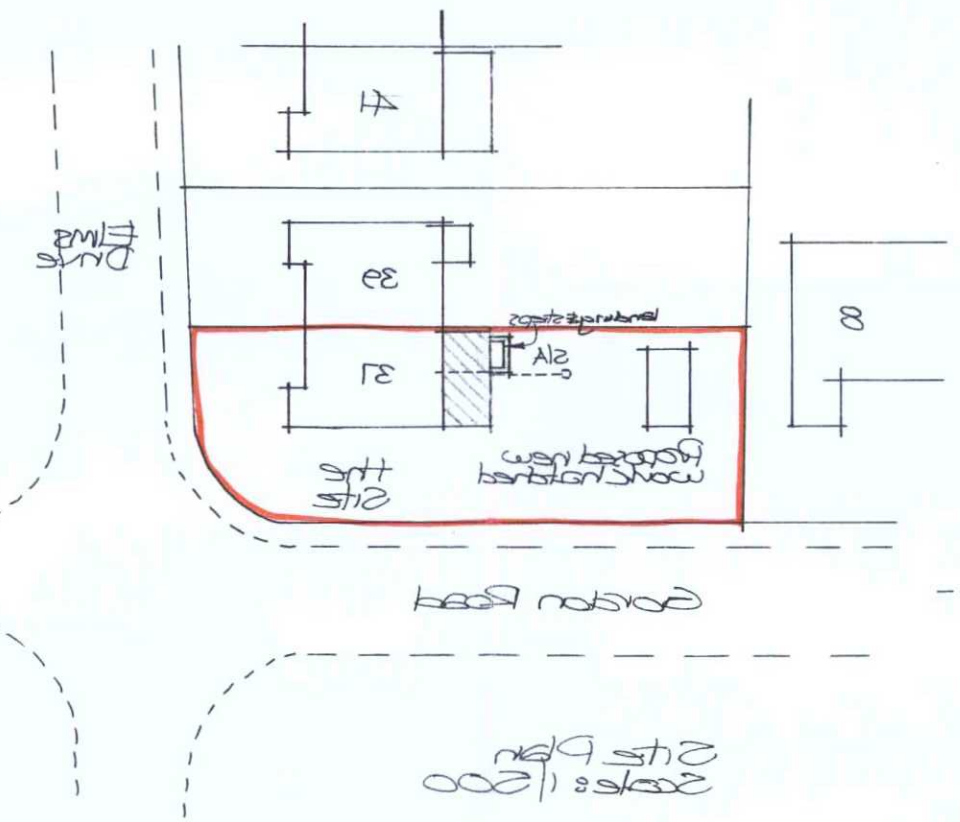

Site Plan
Scale 1:500

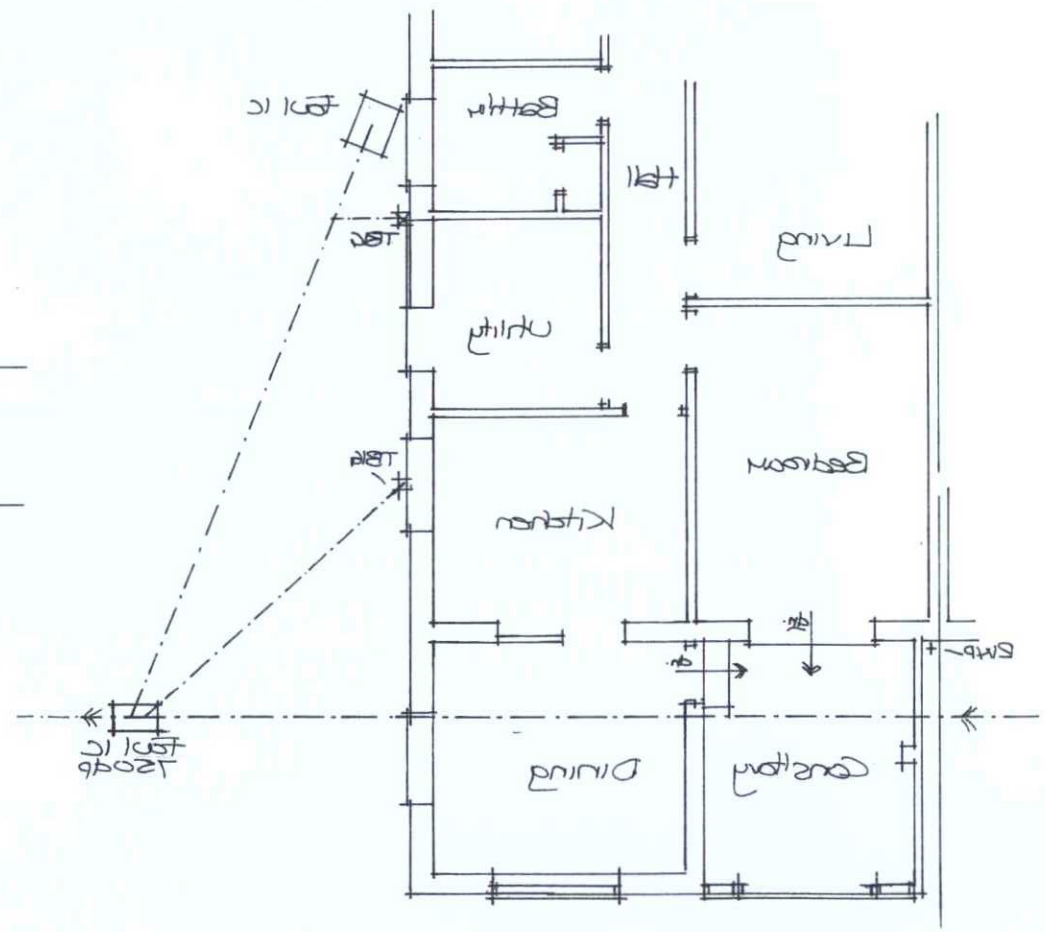

Part Existing Ground Floor Plan
Scale 1:100.

Paul Trussler
44 Firle Road
Lancing
West Sussex
BN15 0NZ

Drawing No. 213/454/1/A

External alterations: for Mr & Mrs Upton
37 ELMS DRIVE
LANCING WEST SUSSEX BN15 9LR