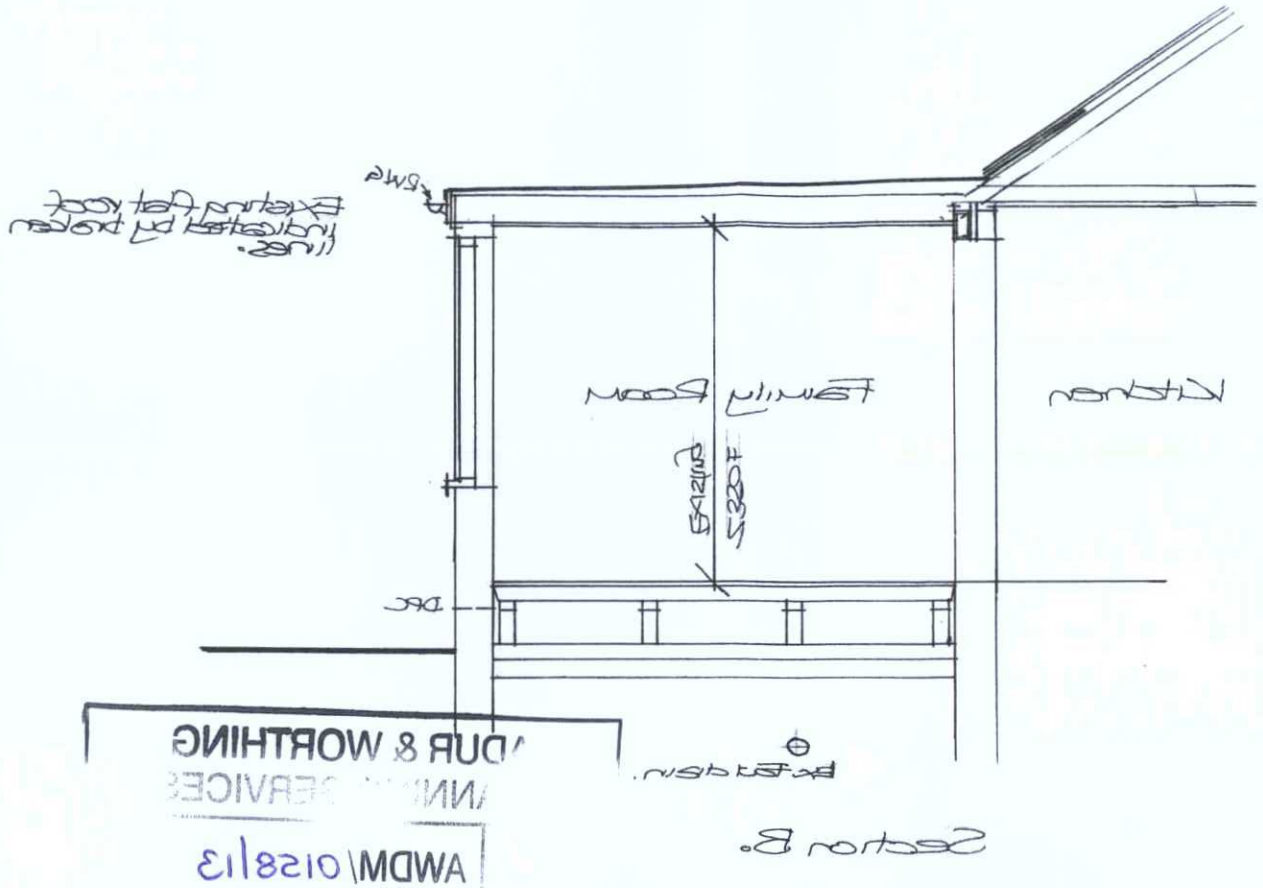

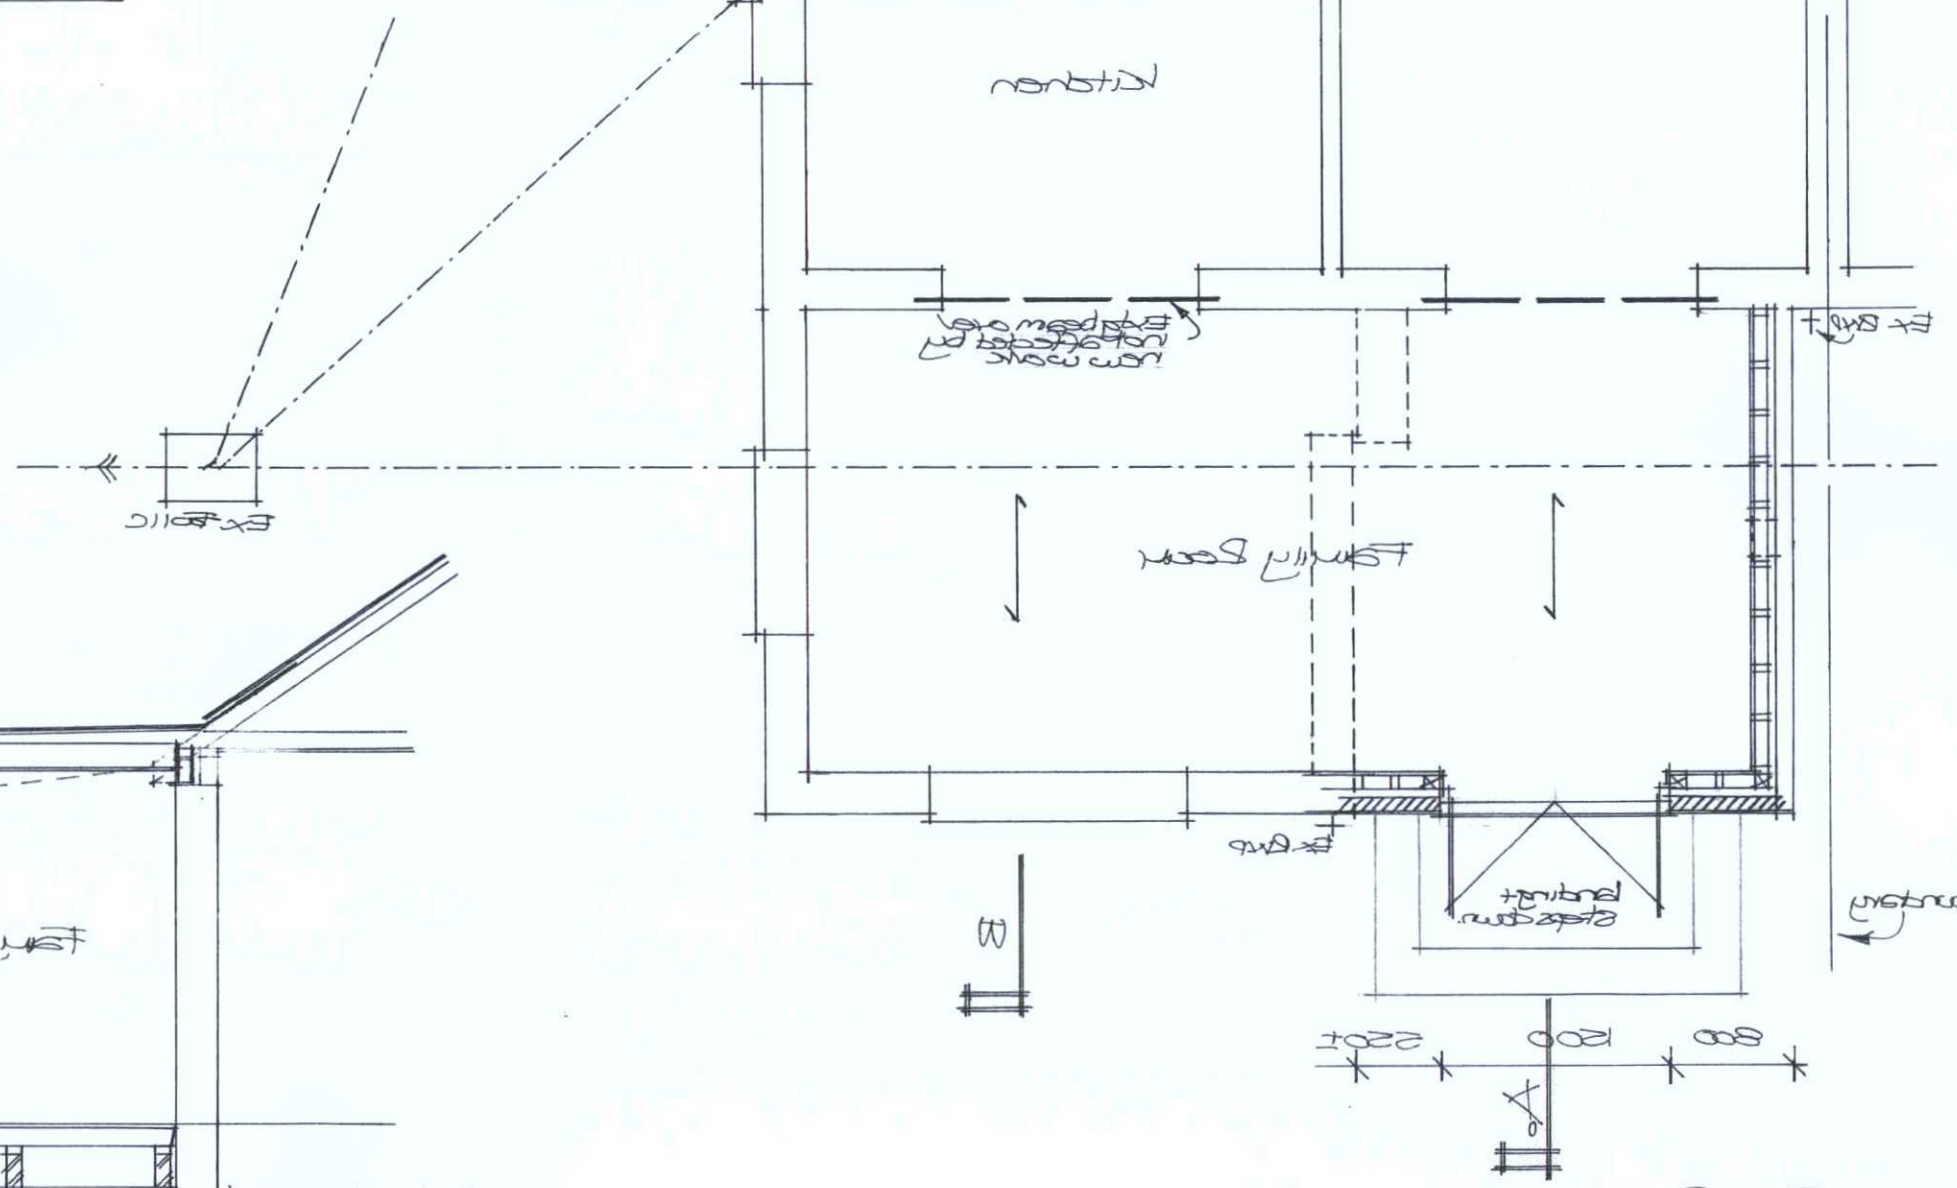

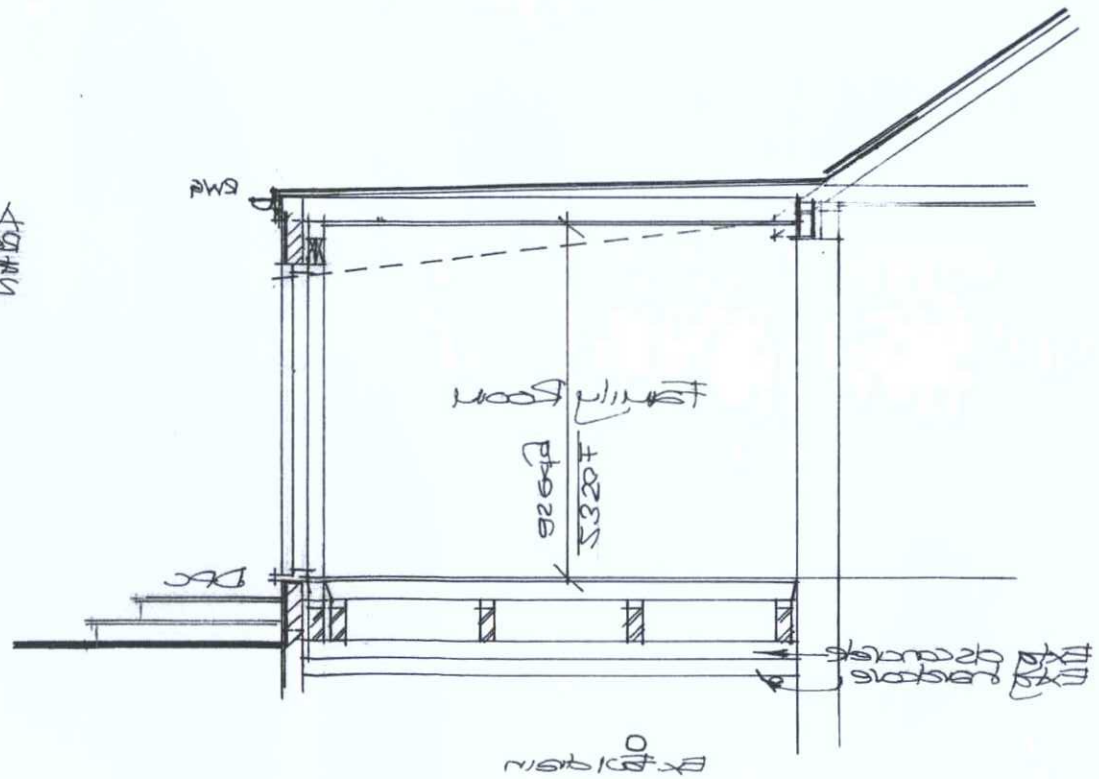

Paul Trussler
44 Firle Road
Lancing
West Sussex
BN15 0NZ

Drawing No. 213/454/2 A

External alterations: for Mr & Mrs Upton
37 ELMS DRIVE
LANCING WEST SUSSEX BN15 9LR