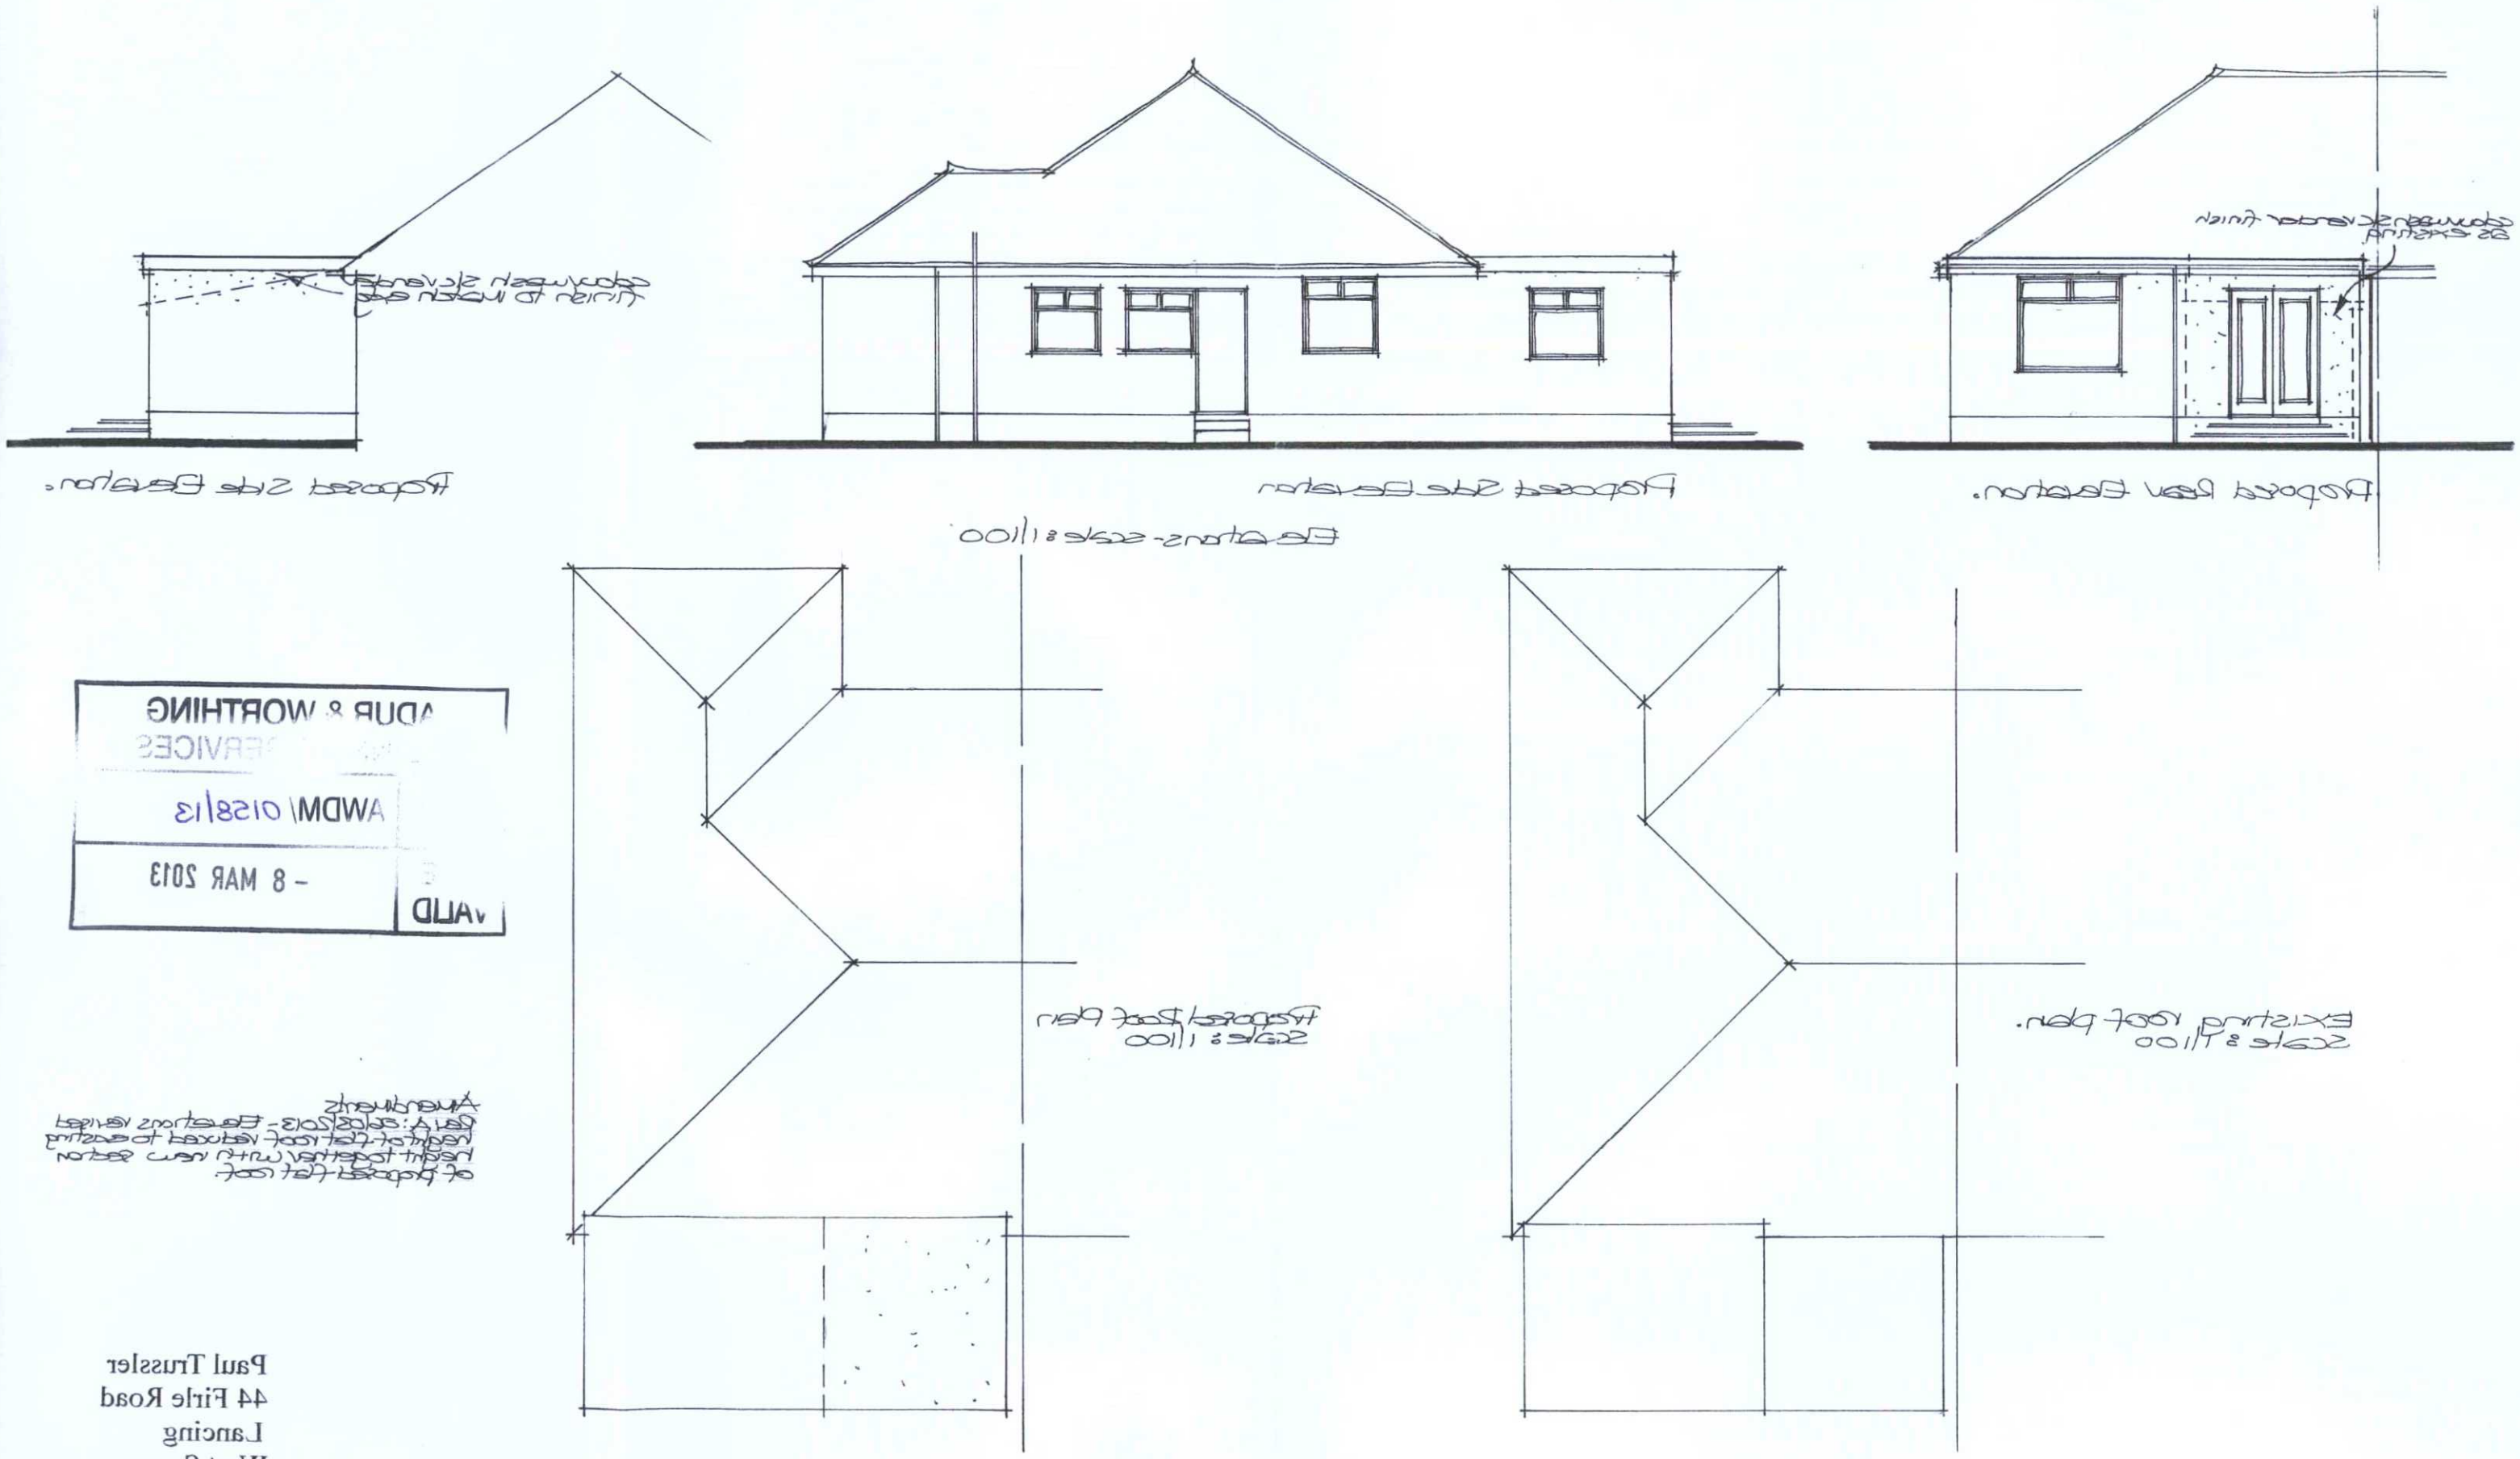

ADUR & WORTHING
SERVICES
AWDM/0158/13
- 8 MAR 2013
VALID

Amendments
Rev A: 26/03/2013 - Elevations revised
height of flat roof reduced to existing
height together with new section
of proposed flat roof.

Paul Trussler
44 Firle Road
Lancing
West Sussex
BN15 0NZ

Drawing No. 213/454/3A

External alterations: for Mr & Mrs Upton
37 ELMS DRIVE
LANCING WEST SUSSEX BN15 9LR