ADU WORTHING
SERVICES
AWDM 0289/13
DATE
VALID - 7 MAR 2013

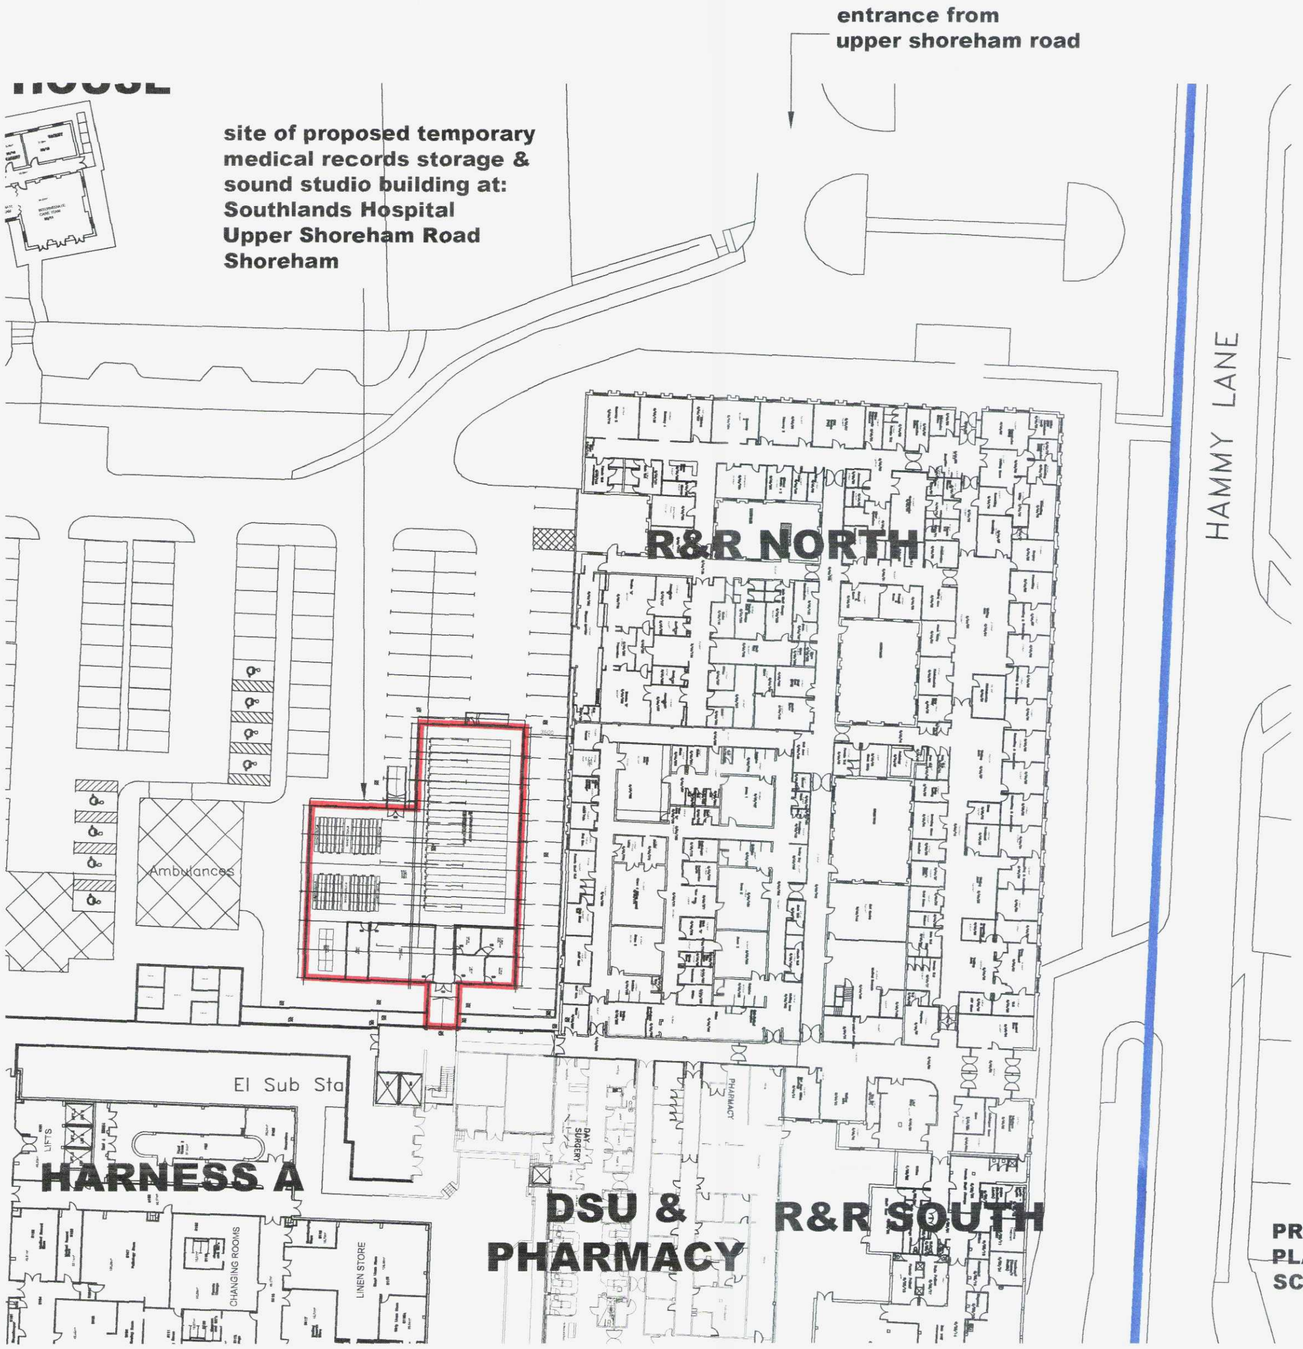



PROPOSED SITE LOCATION
SCALE 1:2500

N

PROPOSED BLOCK PLAN
SCALE 1:500

Scale in Metres 1:500
0 5 10 15 20 30 40 50

Scale in Metres 1:2500
0 20 40 60 80 100 200

NOTES:

Generally:
The design and construction of this project shall be in accordance with the current Building Regulation and NHBC Standards.

Do not scale from this drawing unless for Planning purposes. All dimensions to be checked on site and any alterations to be approved by Project Manager and/or Client prior to any work commencing

AMENDMENTS:

PROJECT
Southlands Temporary Medical Records Storage & Sound Studio

DRAWING DETAILS
Site location & block plan

PROJECT No	DWG No	REV No
	3	
SCALE 1:500/1:2500 @ A2	DRAWN MEC	CHK'D CS

WESTERN SUSSEX HOSPITALS NHS
NHS Trust

Southlands Hospital
Upper Shoreham Road
Shoreham-by-Sea
BN43 6TQ