D.

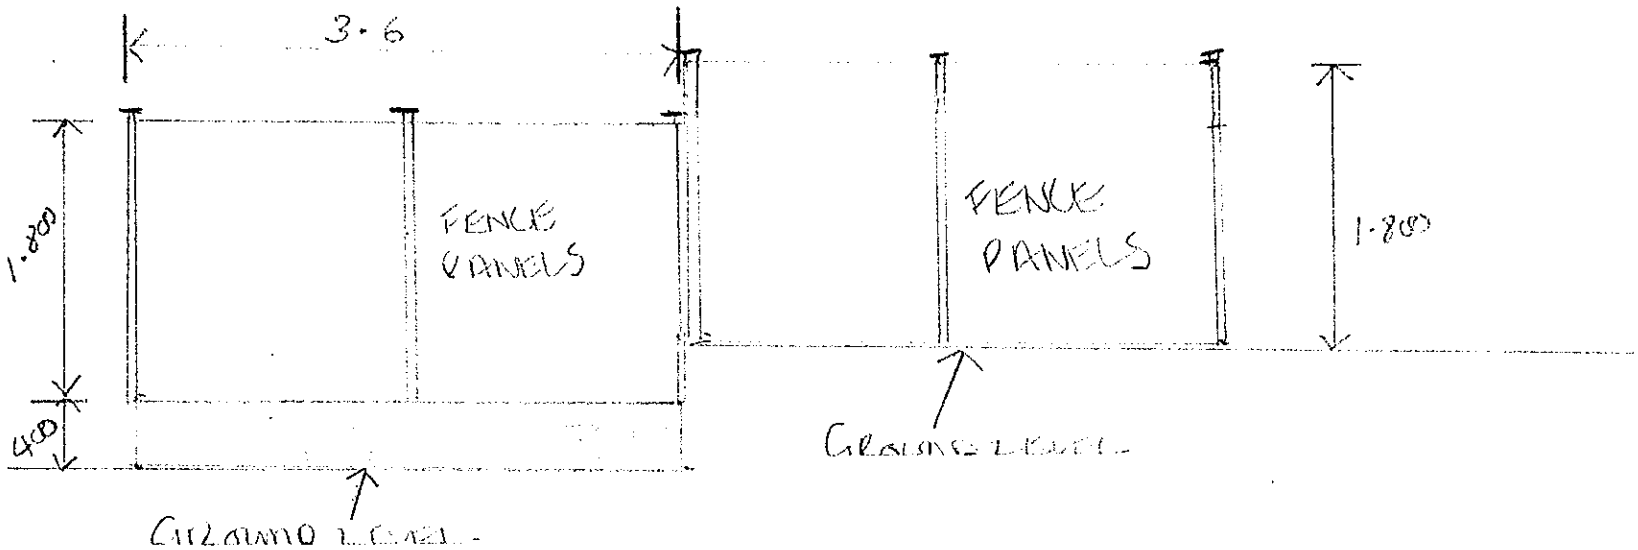

WEST ELEVATION - EXISTING

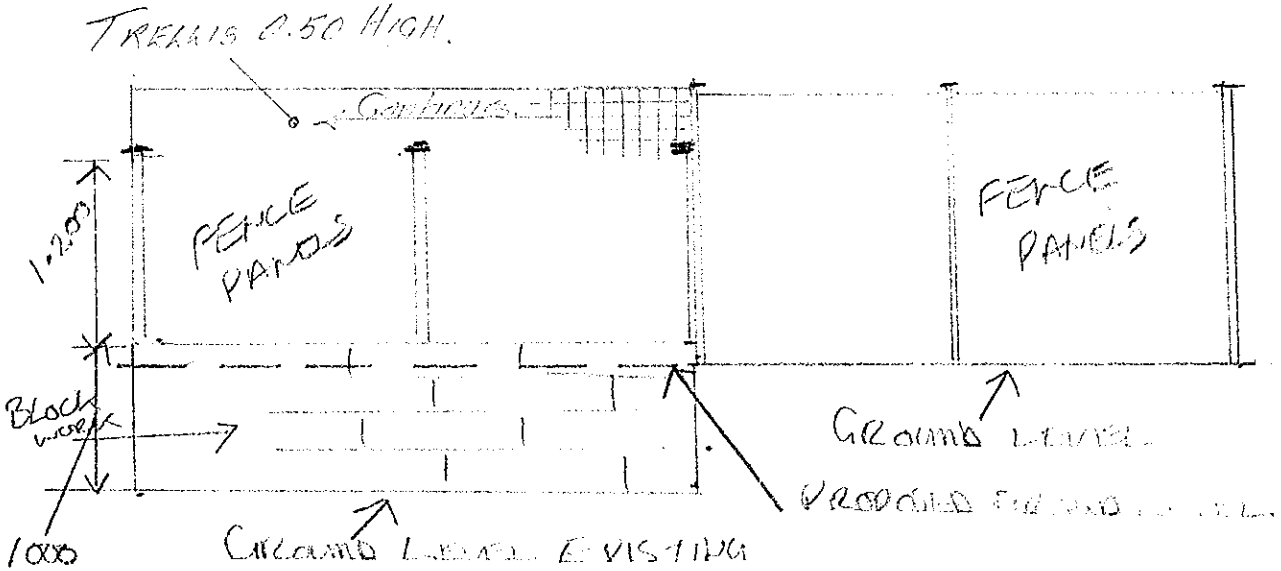

WEST ELEVATION - PROPOSED

NO 11 FIRLE ROAD

SCALE 1·50

AMENDMENTS.
17-07-09. Trellis Added

APUA DISTRICT COUNCIL
PLANNING DIVISION
PLAN NO ADC/0228/09
DATE RECEIVED 20/07/09

C.

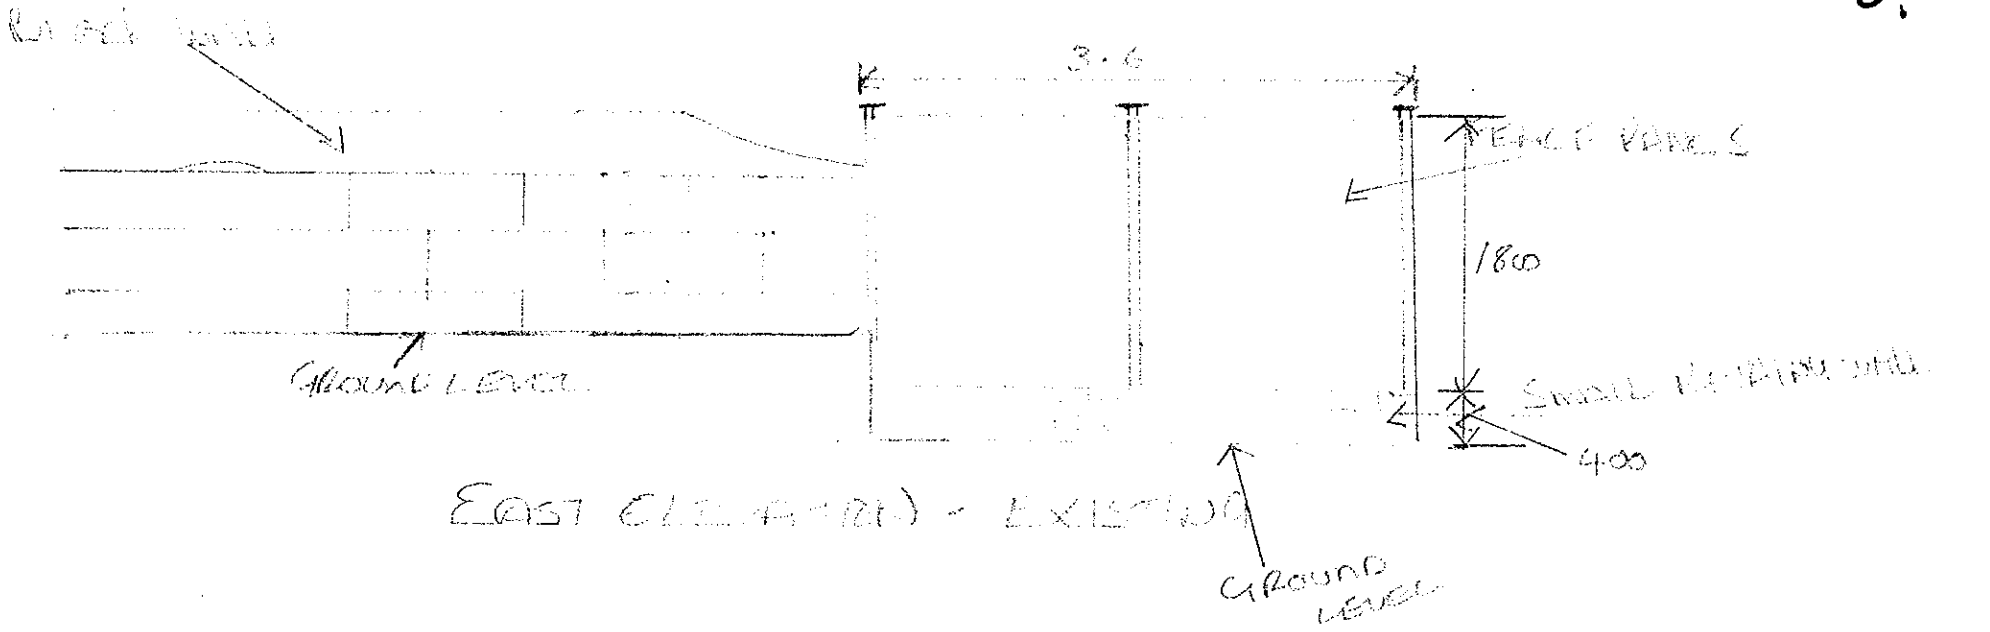

EAST ELEVATION - EXISTING

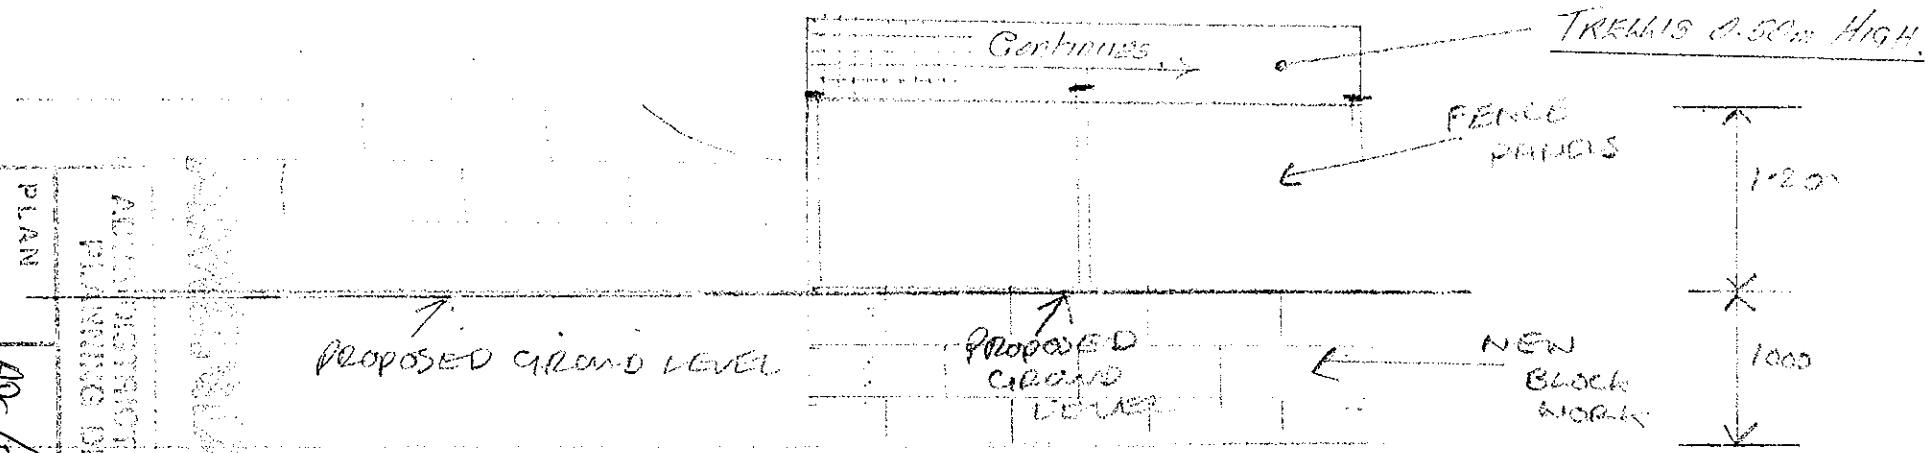

EAST ELEVATION - PROPOSED

SCALE 1:50

AMENDMENTS.
17-07-09. Trellis Added

ALLAN DISTRICT COUNCIL
PLANNING DIVISION
PLAN NO ADC/0228/09
DATE RECEIVED 20/07/09

B.

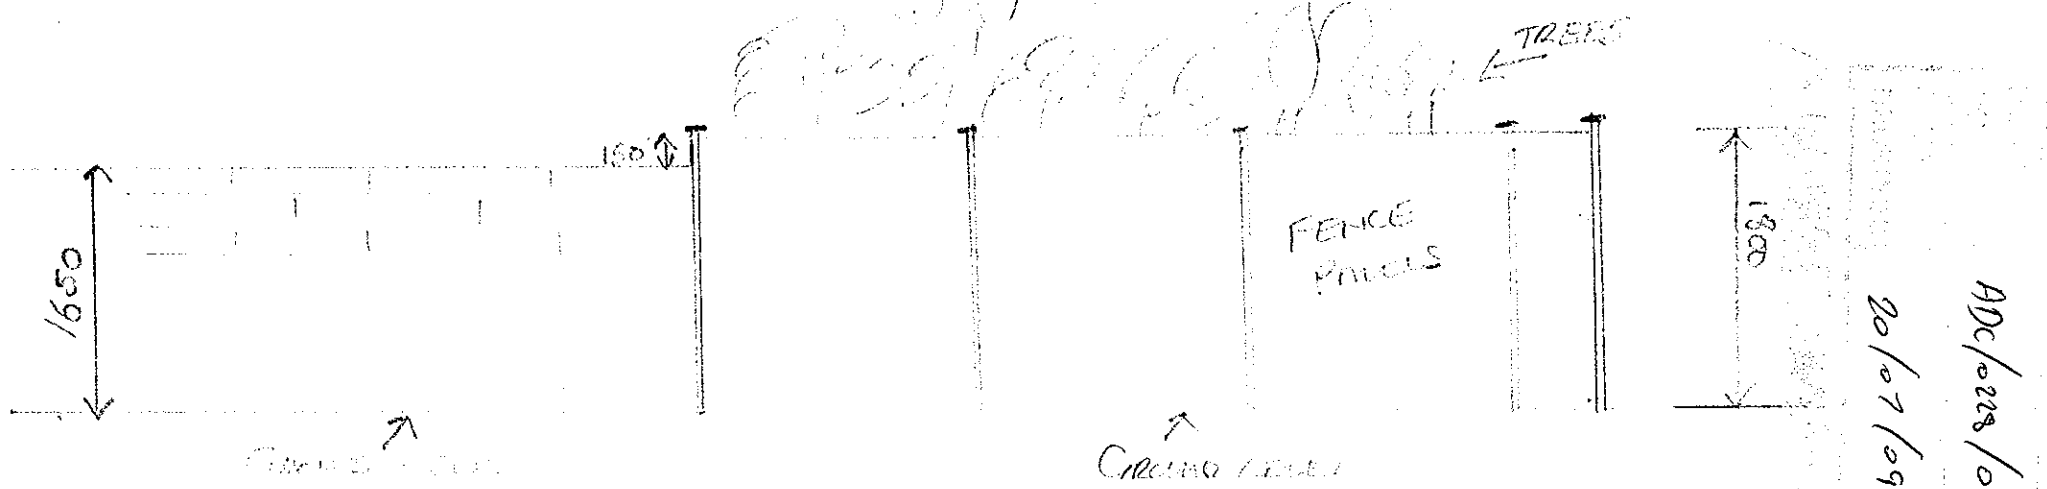

SOUTH ELEVATION — EXISTING

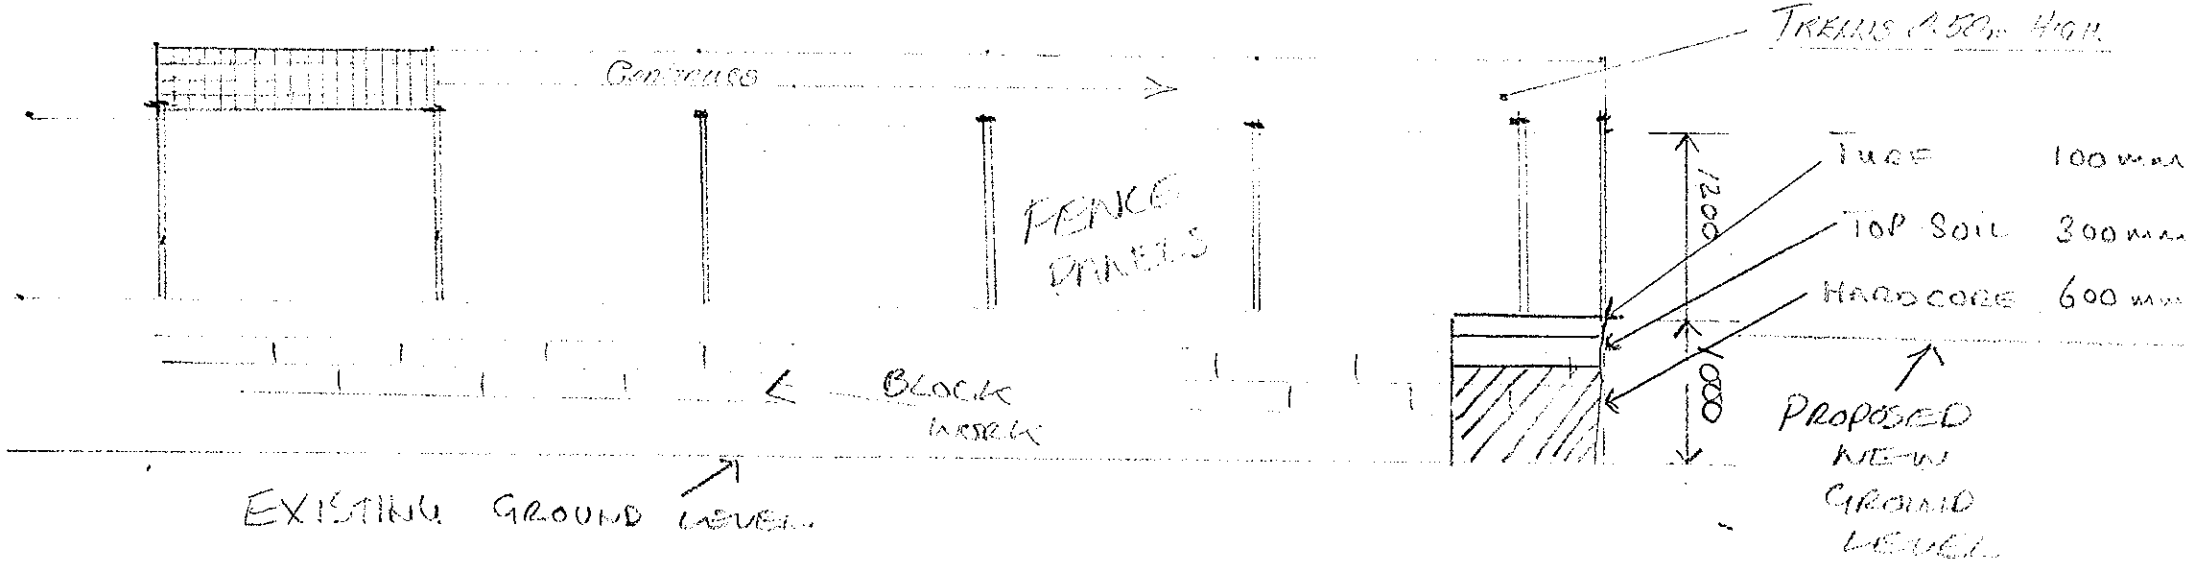

SOUTH ELEVATION — PROPOSED

NO 11 FIELD VIEW

SCALE 1:50

AMENDMENTS
17-09-09. Trellis Added.

E.

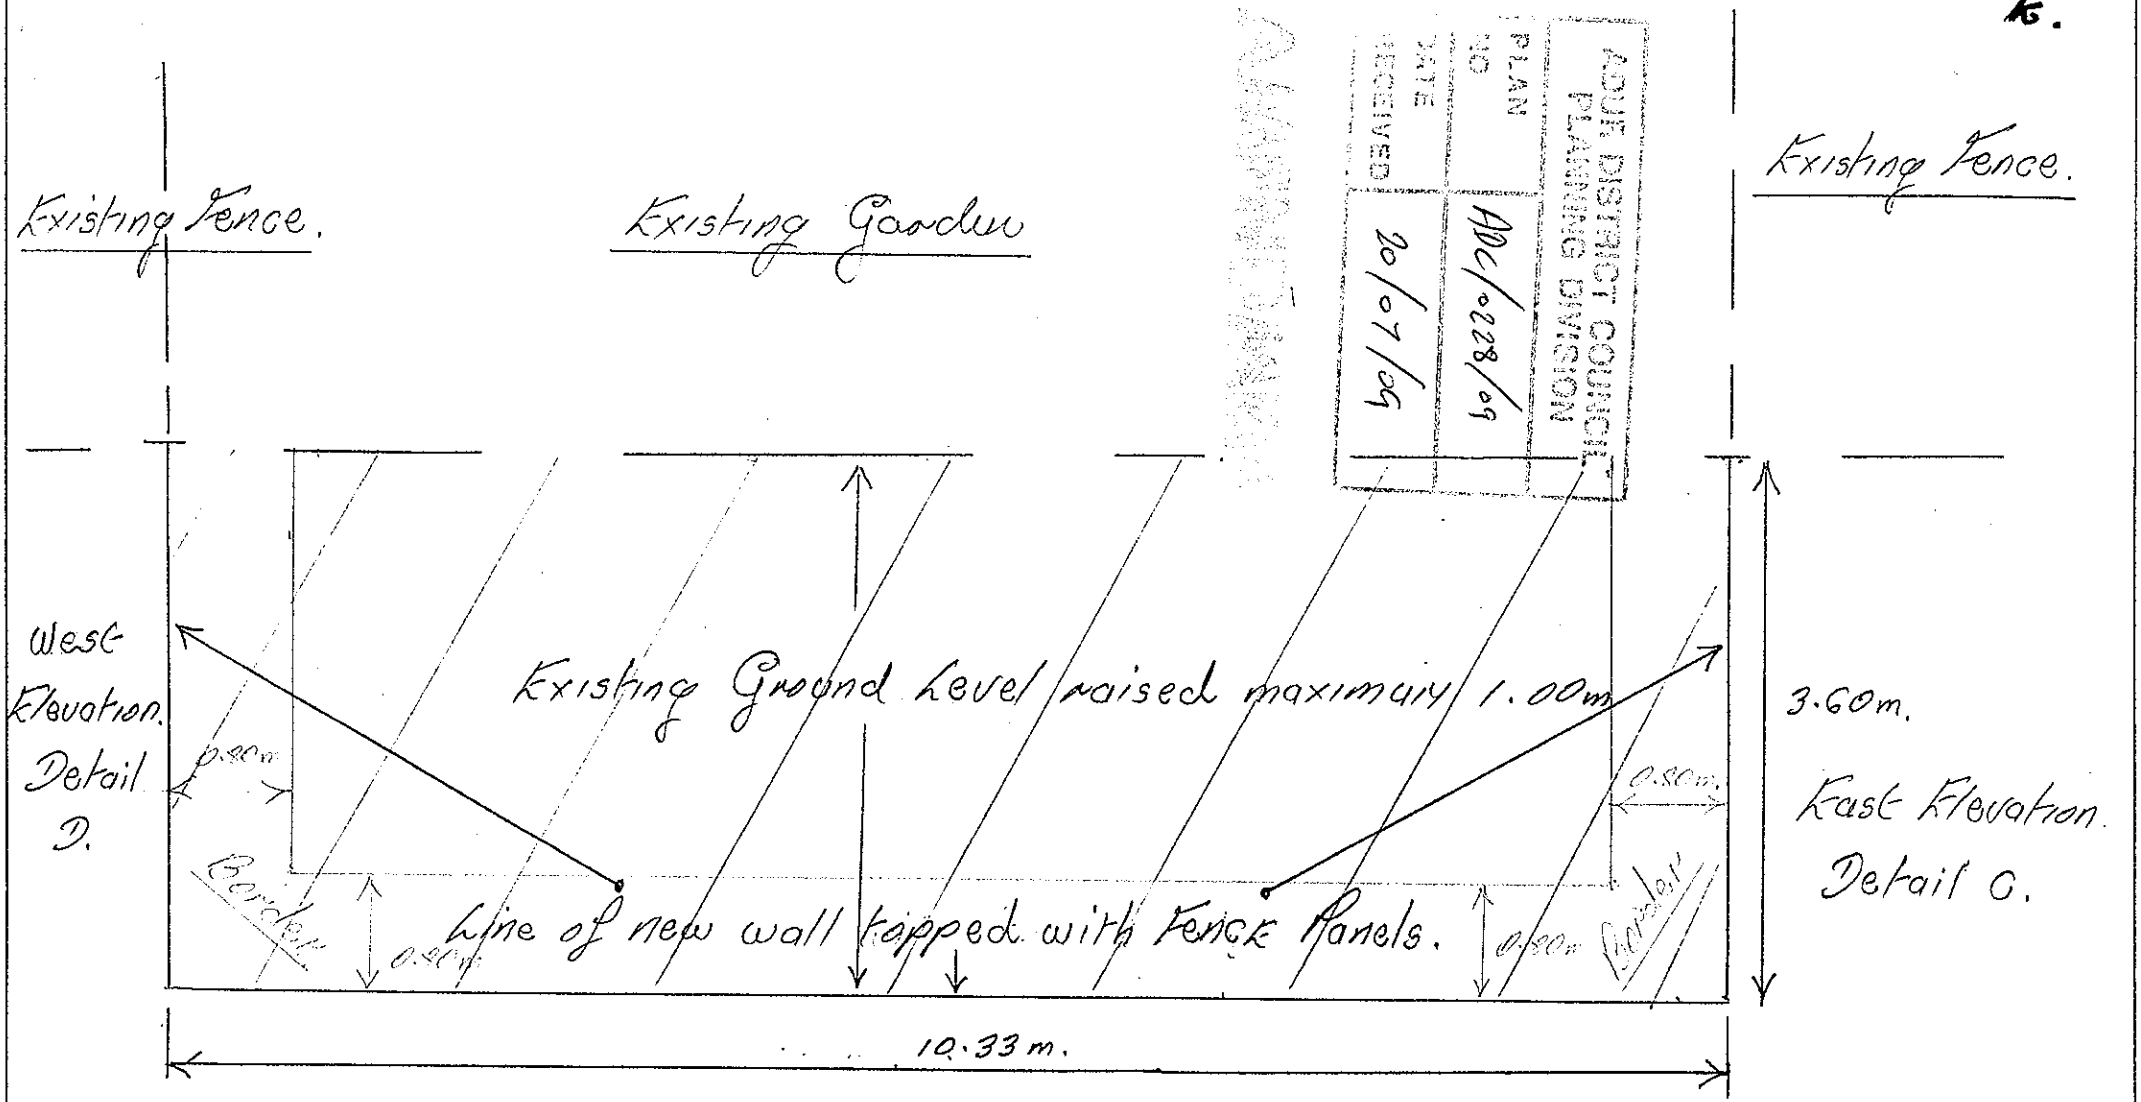

South Elevation
Detail B.

AMENDMENT
17-07-09. Border Added.

LOCATION. 11. FIRLE ROAD.

Title. Garden Works.

Scale. 1:50.
See Section Drawings for Details.