

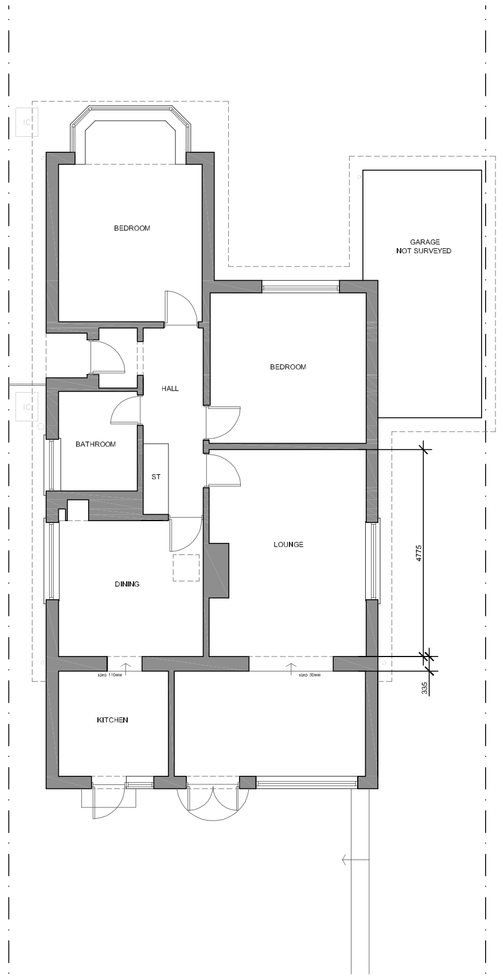



EXISTING GROUND FLOOR PLAN
SCALE 1:100

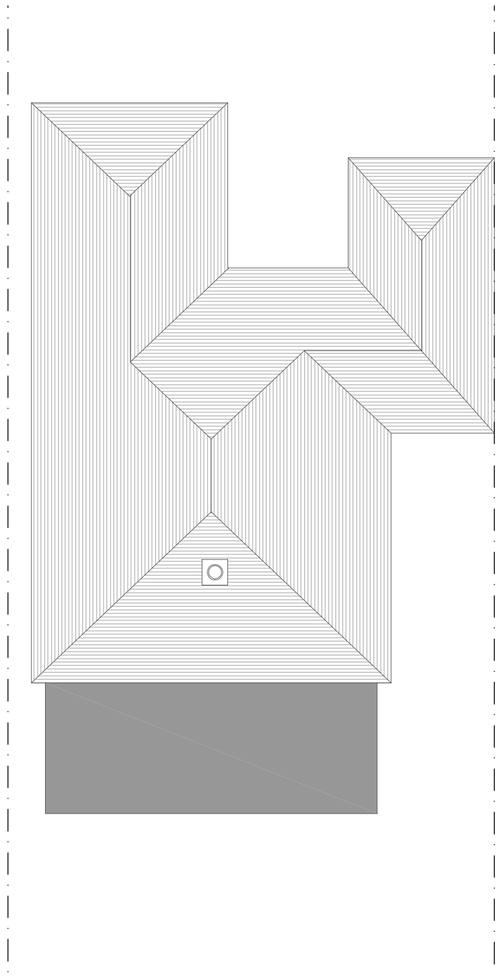

EXISTING ROOF PLAN
SCALE 1:100

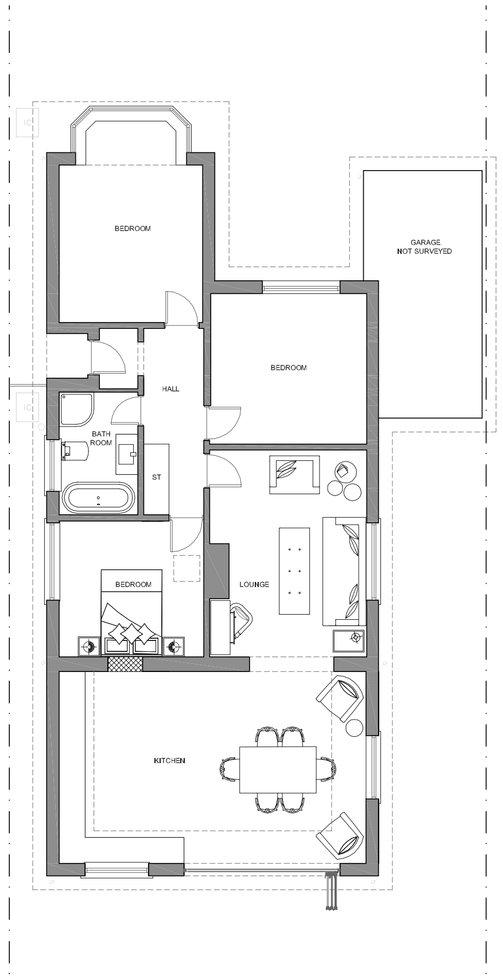

PROPOSED GROUND FLOOR PLAN
SCALE 1:100

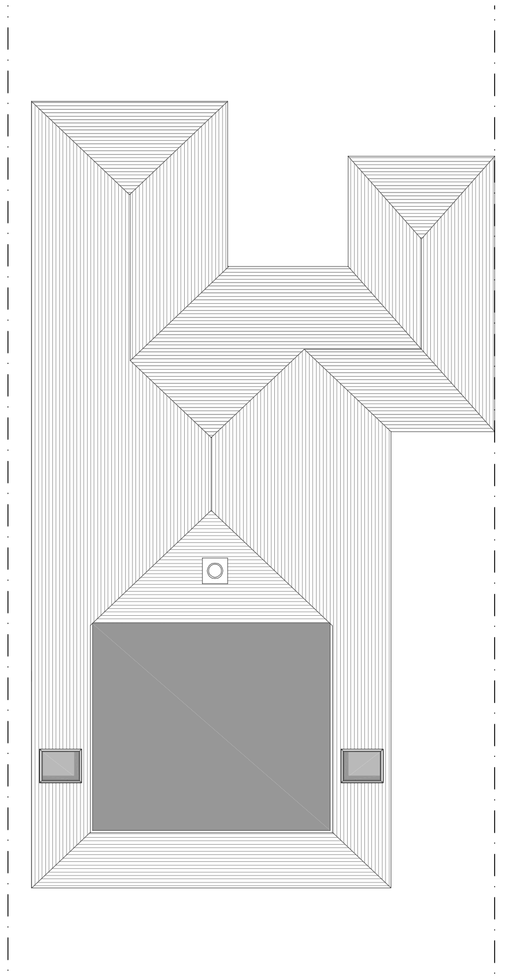

PROPOSED ROOF PLAN
SCALE 1:100




EXISTING NORTH SIDE ELEVATION
SCALE 1:100



PROPOSED NORTH SIDE ELEVATION
SCALE 1:100




EXISTING REAR ELEVATION
SCALE 1:100

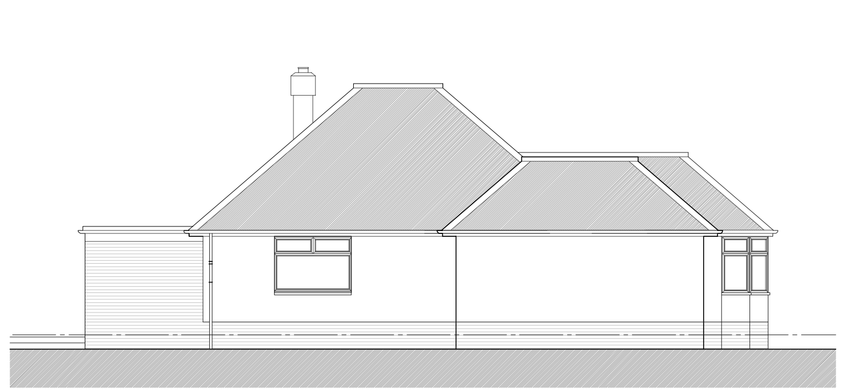

EXISTING SOUTH SIDE ELEVATION
SCALE 1:100



PROPOSED REAR ELEVATION
SCALE 1:100

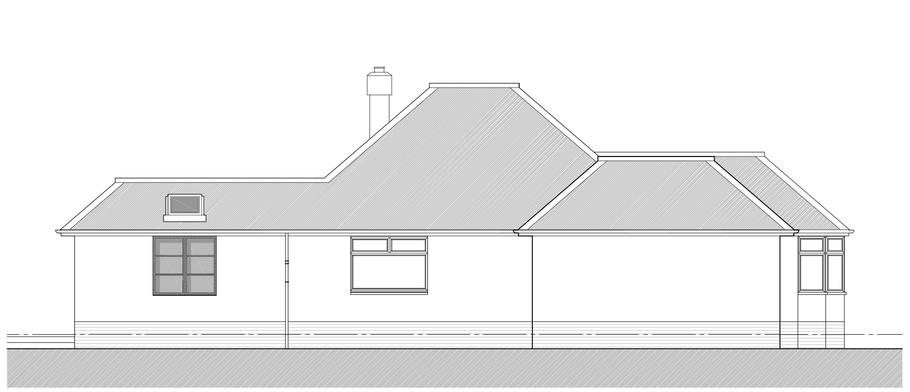

PROPOSED SOUTH SIDE ELEVATION
SCALE 1:100



DESIGNHOUSE

Status:

Job Title: 95 Overhill, Southwick, BN42 4WH

Drawing Title: Existing & Proposed Planning Drawings

Client: Sarah and Jamie

Scale:	Drawn By:	Date:
1:100 @ A1	LJG	29.09.2020
Job Number:	**Drawing Number:**	**Rev:**
270	003	-