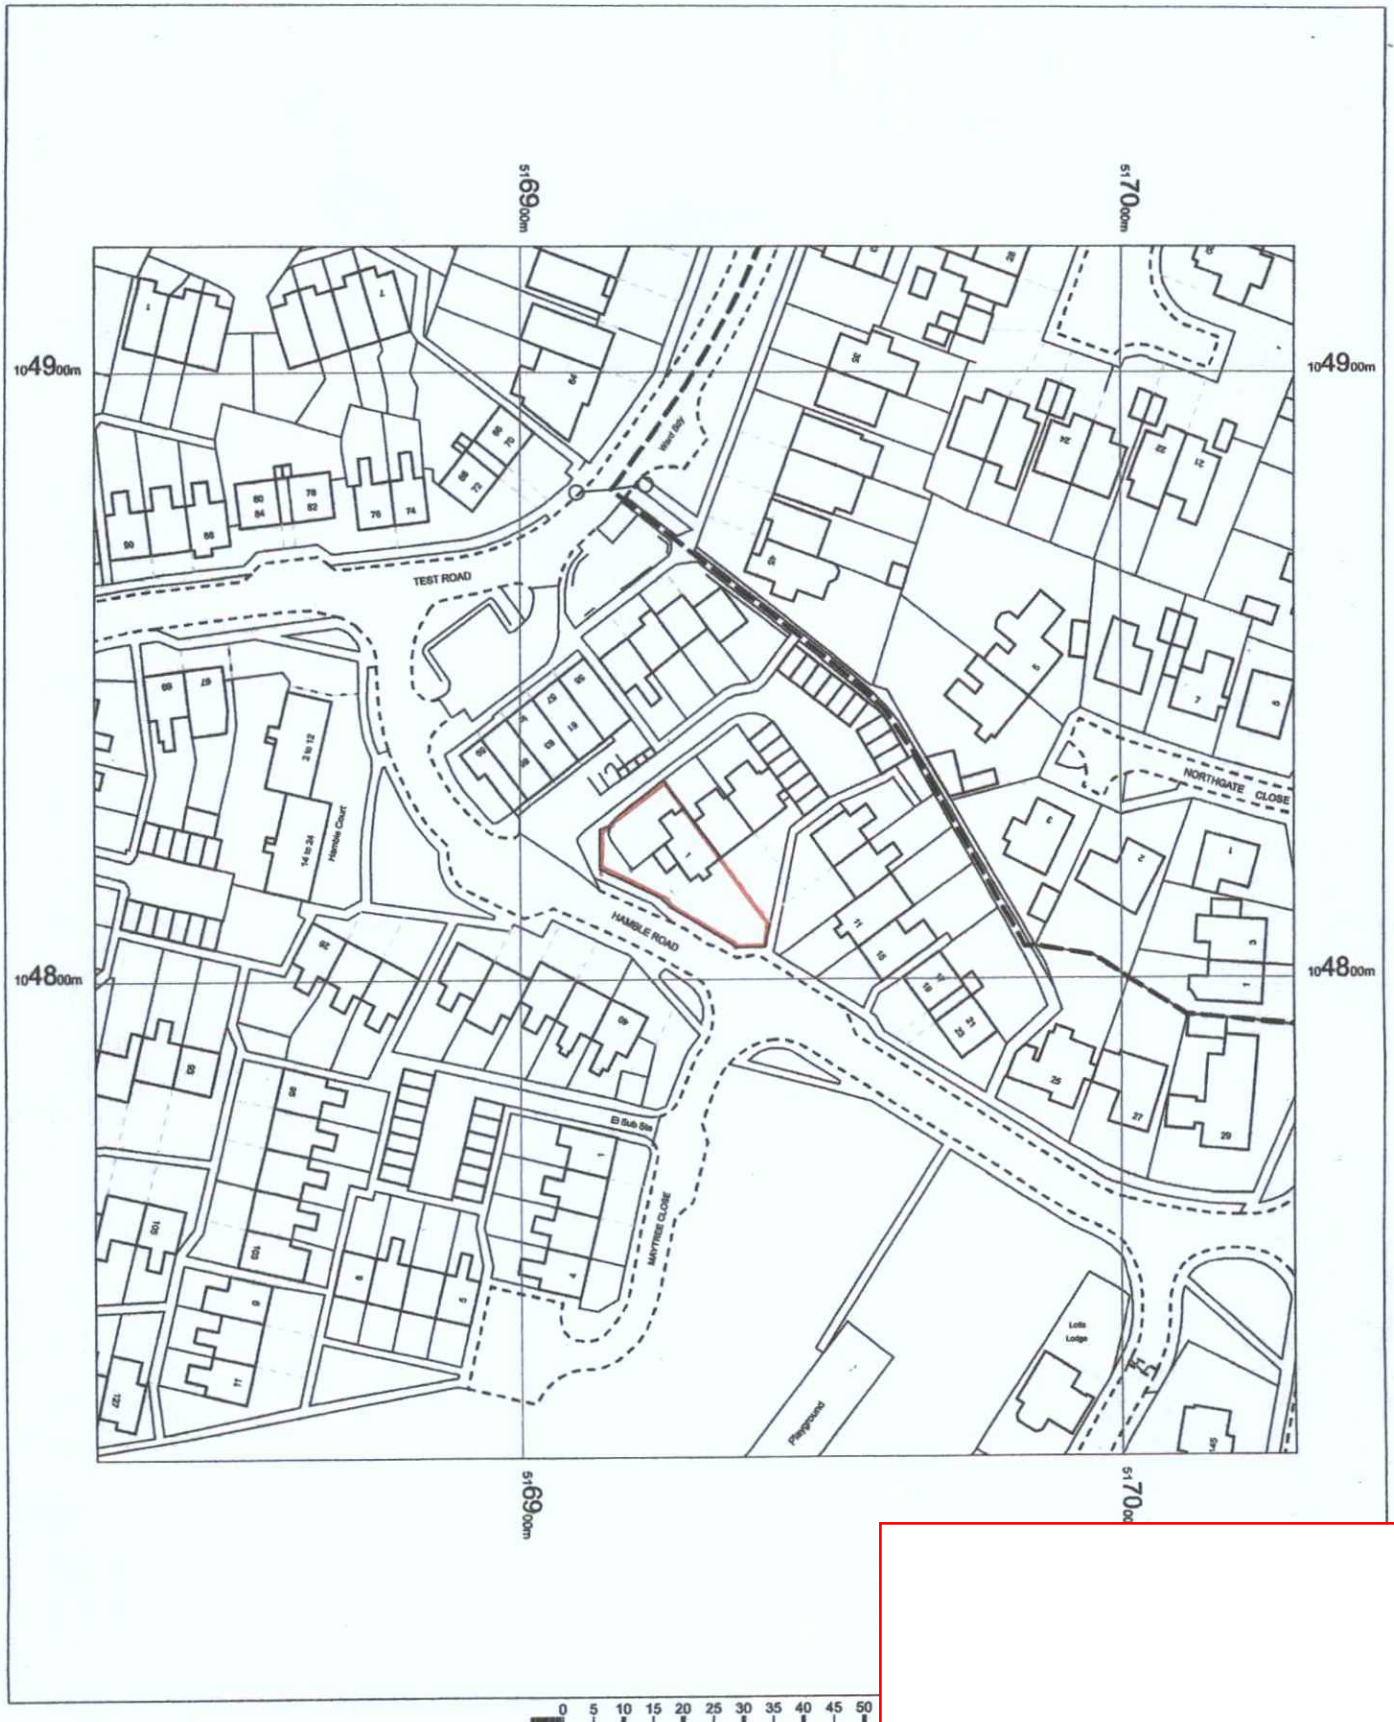


1 Hamble Road
Sompting
West Sussex
BN15 0ES

OS MasterMap 1250/2500/10000 scale
22 October 2015, ID: BW1-00473301
www.blackwellmapping.co.uk

1:1250 scale print at A4, Centre: 516929 E, 104821 N

©Crown Copyright Ordnance Survey. Licence no. 100041040

N

Mapping sourced from Ordnance Survey

BLACKWELL'S
www.blackwellmapping.co.uk
TEL: 01865 333 677
maps.oxford@blackwell.co.uk