


03 XXX N°54 Cokeham Road Streetscape
Scale: NTS



04 XXX N°56 Cokeham Road Frontage circa 2013
Scale: NTS

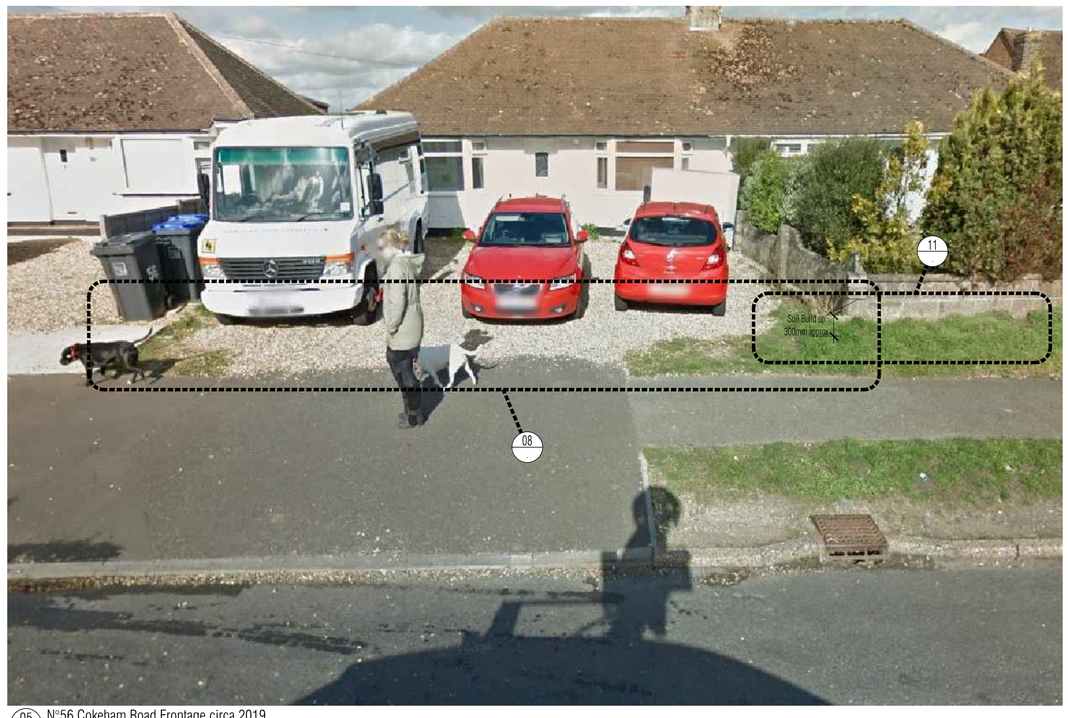

05 XXX N°56 Cokeham Road Frontage circa 2019
Scale: NTS

NOTES: Do not scale this drawing. All dimensions to be checked on site prior to commencement or manufacture. All elements or entities shown on "Issued for Planning" dwgs are indicative in shape size and location and are subject to a manufacturers and / or construction reality & constraints tolerance of ±300mm in any direction or shape.



01 010 Location Plan
Scale: 1:2500



02 010 Block Plan
Scale: 1:1000

Drawing Referencing Legend

Title Reference Bubble
Detail reference n° on current sheet:
referred to by top n° of other bubbles.
Denotes dwg n° of sheet for Title
backward referencing only
xx / x — Title
Scale: 1:1

Elevation (*inc. room elevations*) Reference Bubble
Reference n°: refers to top n° of Title bubble on residing dwg n°.
Denotes dwg n° for *forward* referencing
xx / x
Arrow denotes direction of view or face of subject

Typical General Arrangement DWG N° Key
Stage: 1-Existing, 2-Demolition 3+ -Proposals
Job N°
Discipline (A= Architecture)
521717-A-121-0
Level N°
Sheet series N°:
0= Extents
1-5= Zones
Dwg Series
All details referenced in call outs supercede general arrangement or larger depictions.

Rev	Date	By	Chk	Comment
A	08.09.20	RKC	-	Issued to Planning

RAPID KEYSTONE
CONSTRUCTION CONSULTANCY LTD
WWW.RKCCLTD.CO.UK 07985585488 RKC@RKCCLTD.CO.UK

ISSUED FOR PLANNING

Client
Emma Day
54 Cokeham Road
Sompting

Project Title
Thermal Improvements, Delapidation Repairs
And Roof Extension
54 Cokeham Road
Sompting

Drawing Title
Front Boundary Treatment
Street Comparisons
to N°54 Cokeham Road

Drawn by:	Scale:	Date:
RKC	NTS	03.09.20
Designed by:	Checked by:	Approved by:
RKC	-	-

File Ref.: X:\201554-COKEHAM\GA\105-201554-A-020.DWG - 2000691444\2 20:09:08:16:44:53

Drawing No.	Rev.
201554-A-020	A