
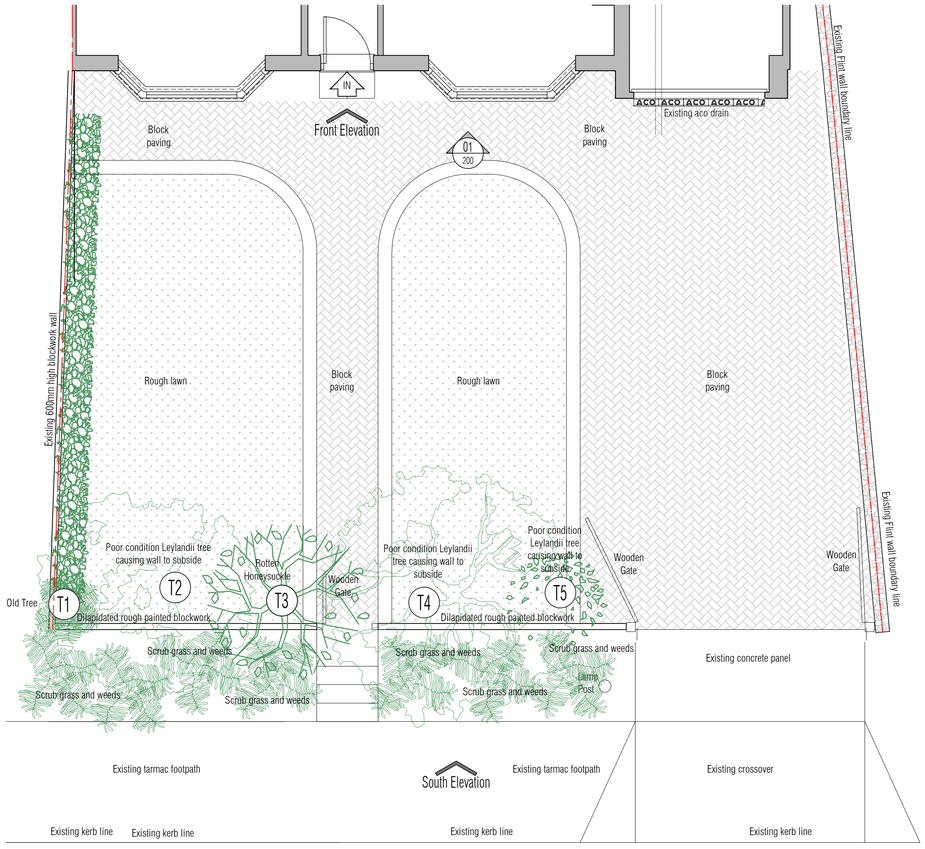


01 Existing Front Garden General Arrangement Plan
Scale: 1:50

03 055

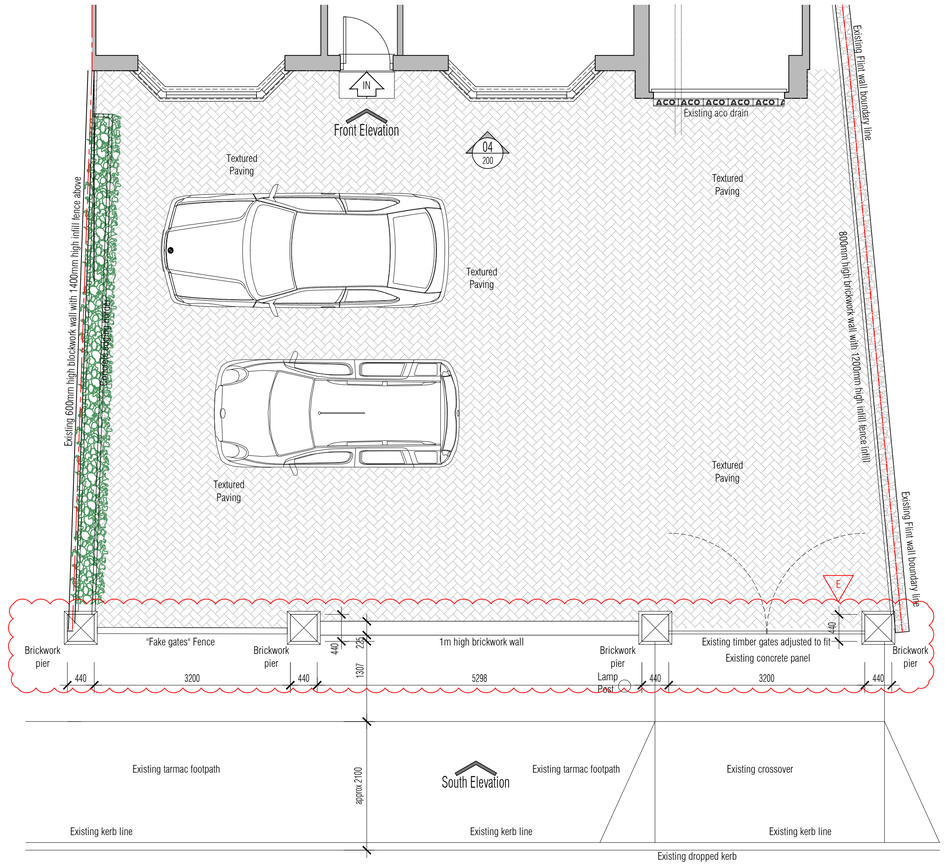


02 Proposed Front Garden General Arrangement Plan
Scale: 1:50

04 055

NB: Where possible, all materials to be reused or recycled within the project in order to minimise waste and reduce carbon footprint of project



03 Existing Southern Street Elevation
Scale: 1:50

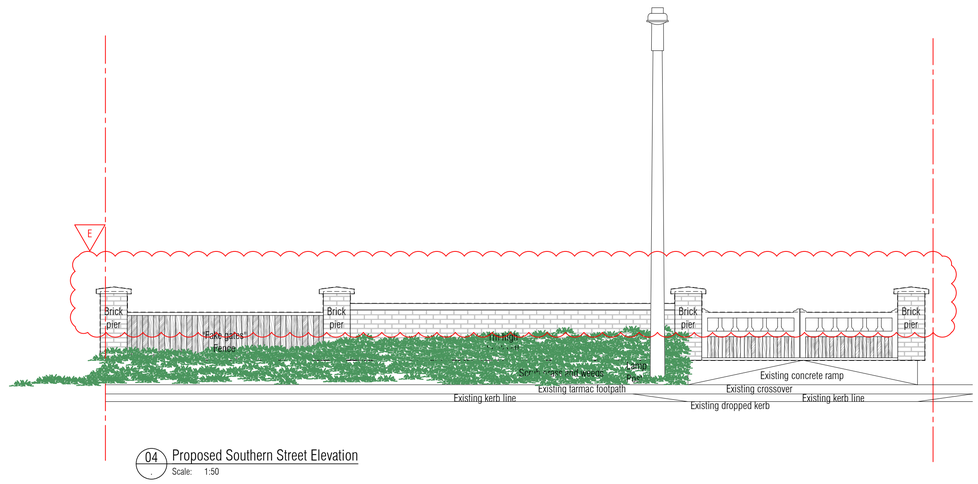

04 Proposed Southern Street Elevation
Scale: 1:50

Scale: 1:2500
0m 50m 100m 150m 200m

Scale: 1:1000
0m 10m 20m 30m 40m 50m 60m 70m 80m

Scale: 1:100
0m 1m 2m 3m 4m 5m 6m 7m 8m

Scale: 1:50
0m 1m 2m 3m 4m

NOTES: Do not scale this drawing. All dimensions to be checked on site prior to commencement or manufacture. All elements or entities shown on "Issued for Planning" dwgs are indicative in shape size and location and are subject to a manufacturers and / or construction reality & constraints tolerance of ±300mm in any direction or shape.



05 Location Plan
Scale: 1:2500



06 Block Plan
Scale: 1:1000

Drawing Referencing Legend

Title Reference Bubble
Detail reference n° on current sheet: referred to by top n° of other bubbles
Denotes dwg n° of sheet for Title
backward referencing only
Title
Scale: 1:1

Elevation (*inc. room elevations*) Reference Bubble
Reference n°: refers to top n° of Title bubble on residing dwg n°.
Denotes dwg n° for *forward* referencing
Arrow denotes direction of view or face of subject

Typical General Arrangement DWG N° Key
Stage: 1-Existing, 2-Demolition, 3+ -Proposals
Job N°
Discipline (A= Architecture)
521717-A-121-0
Level N°
Sheet series N°: 0= Extents 1-5= Zones
Dwg Series
All details referenced in call outs supercede general arrangement or larger depictions.

Rev	Date	By	Chk	Comment
E	08.09.20	RKC	-	Front wall further reduced per Planning email 07.09.20
D	05.09.20	RKC	-	Piers reduced per Planning email 04.09.20
C	04.09.20	RKC	-	Fences & gates removed per Planning email 21.07.20
				Wall added and second entrance drive removed.
B	03.07.20	RKC	-	Planning revs per email AWDM/0960/20 - 02.07.20
A	23.06.20	RKC	-	Issued for Planning Application

RAPID KEYSTONE
CONSTRUCTION CONSULTANCY LTD
WWW.RKCCLTD.CO.UK 07985585488 RKC@RKCCLTD.CO.UK

ISSUED FOR PLANNING

Client
Emma Day
54 Cokeham Road
Sompting

Project Title
Thermal Improvements, Delapidation Repairs
And Roof Extension
54 Cokeham Road
Sompting

Drawing Title
Existing - Proposed
Front Garden
General Arrangement
Plan

Drawn by:	Scale:	Date:
RKC	1:50@A1	19.06.20
Designed by:	Checked by:	Approved by:
RKC	RKC	RKC

File Ref.: K:\201554-COKEHAM\GA1\00\201554-A-055.DWG - 20090816441?
20:09:08:16:44:21

Drawing No. 201554-A-055
Rev. E