Only figured dimensions are to be used. All dimensions to be checked on site.

Please note: Refer to 'type' of drawing below; planning drawings should only be treated as such.


Notes




+EL West facing elevation (rear) - scale 1:50

Scale in Meters

0 1 5

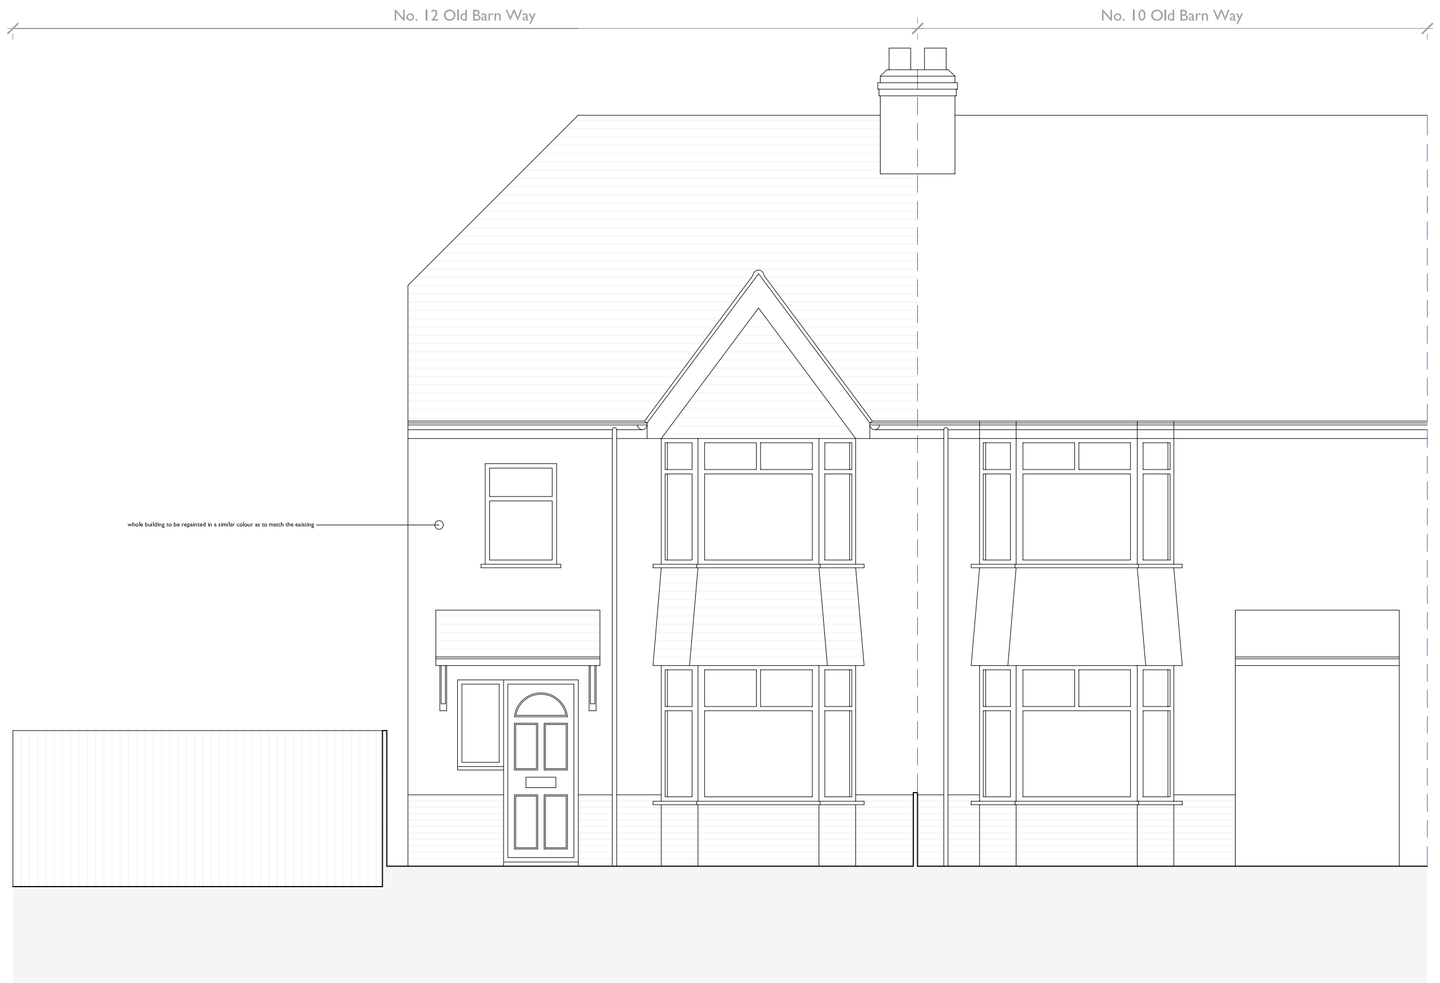

+EL East facing elevation (front) - scale 1:50

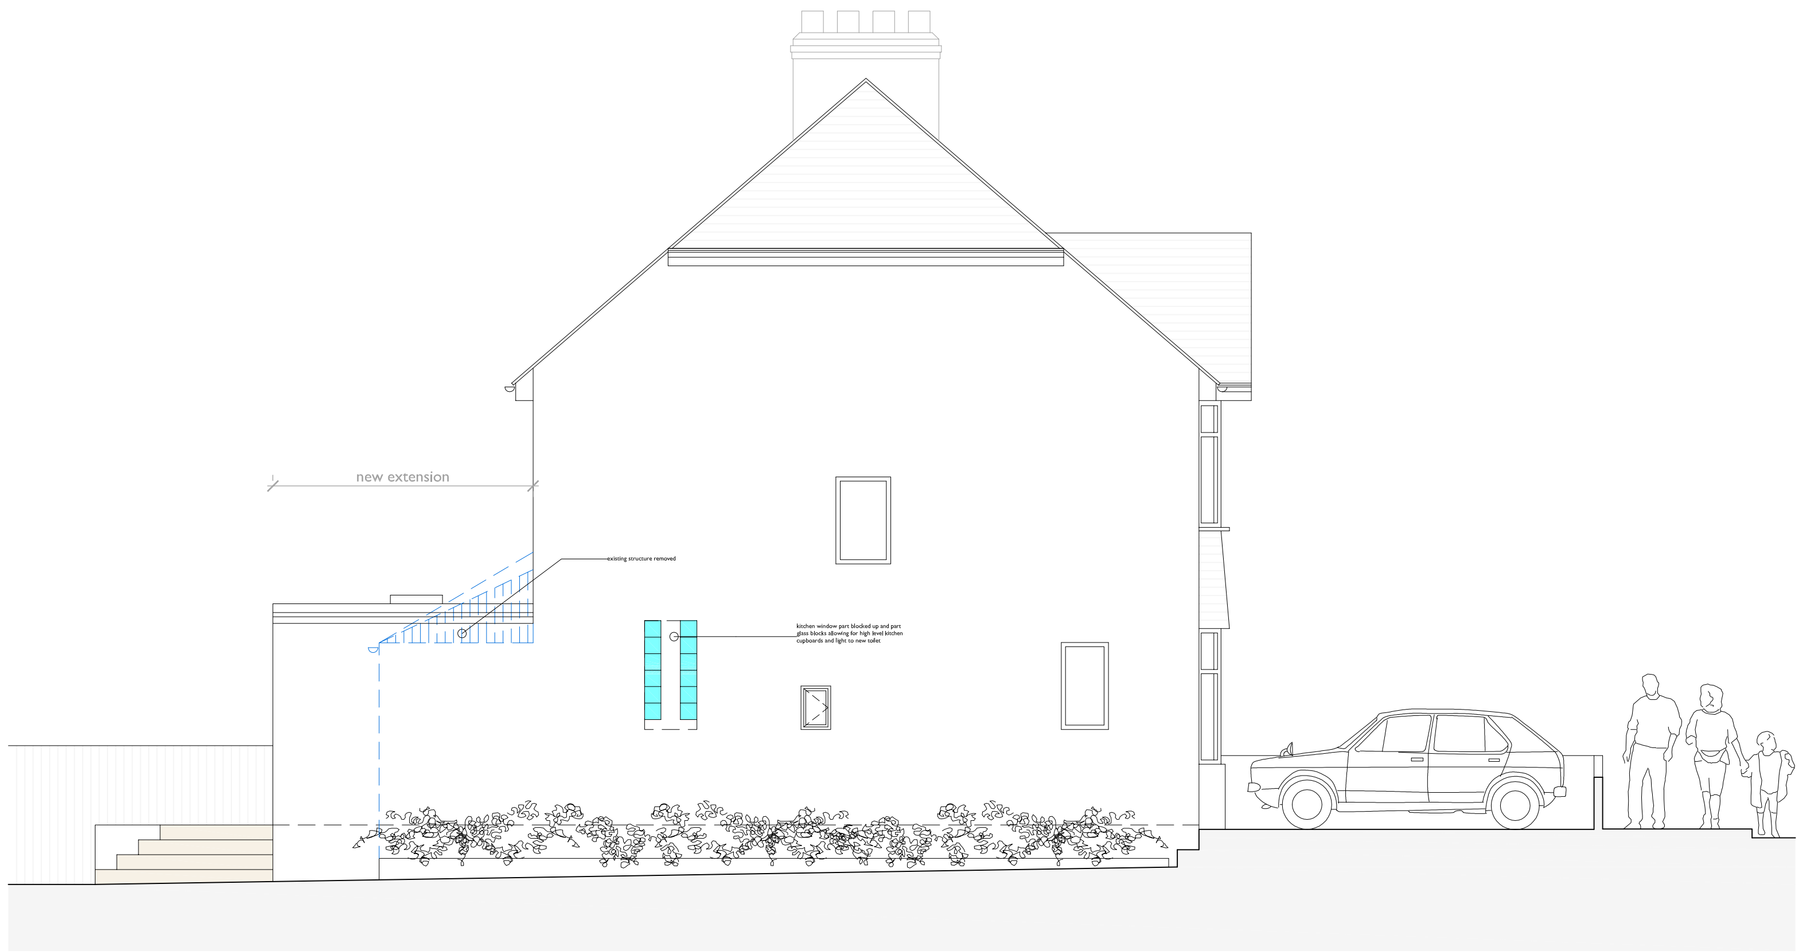

+EL South facing elevation (side) - scale 1:50

APPLICATION FOR DETAILED
PLANNING CONSENT

B	10.11	EXISTING BOUNDARY PLANTER ADDED AS PER PLANNERS REQUEST	SJC
A	09.11	ANNOTATION AMENDED	SJC

REVISION

Liam Russell Architects
architecture and development

The Studios, 3 Broad Reach Mews, Ropetackle, Shoreham by Sea, West Sussex, BN43 5EY, UK
- t. +44 (0)845 180 3676 f +44(0)845 180 3675 www.liamrussellarchitects.com -
Liam Russell Architects Ltd registered in England and Wales 04758636

JOB 12 OLD BARN WAY SOUTHWICK BN42 4NT	CHECKED LRA
	DRAWN SJC
CLIENT MATT + LISA	DATE 10.11
	SCALE 1:50 @ A1 1:100 @ A3
DRAWING PROPOSED ELEVATIONS	REVISION B
	NUMBER 0605-PA-012

DO NOT SCALE FROM THIS DRAWING. THIS DRAWING IS COPYRIGHT ©