A3 page size

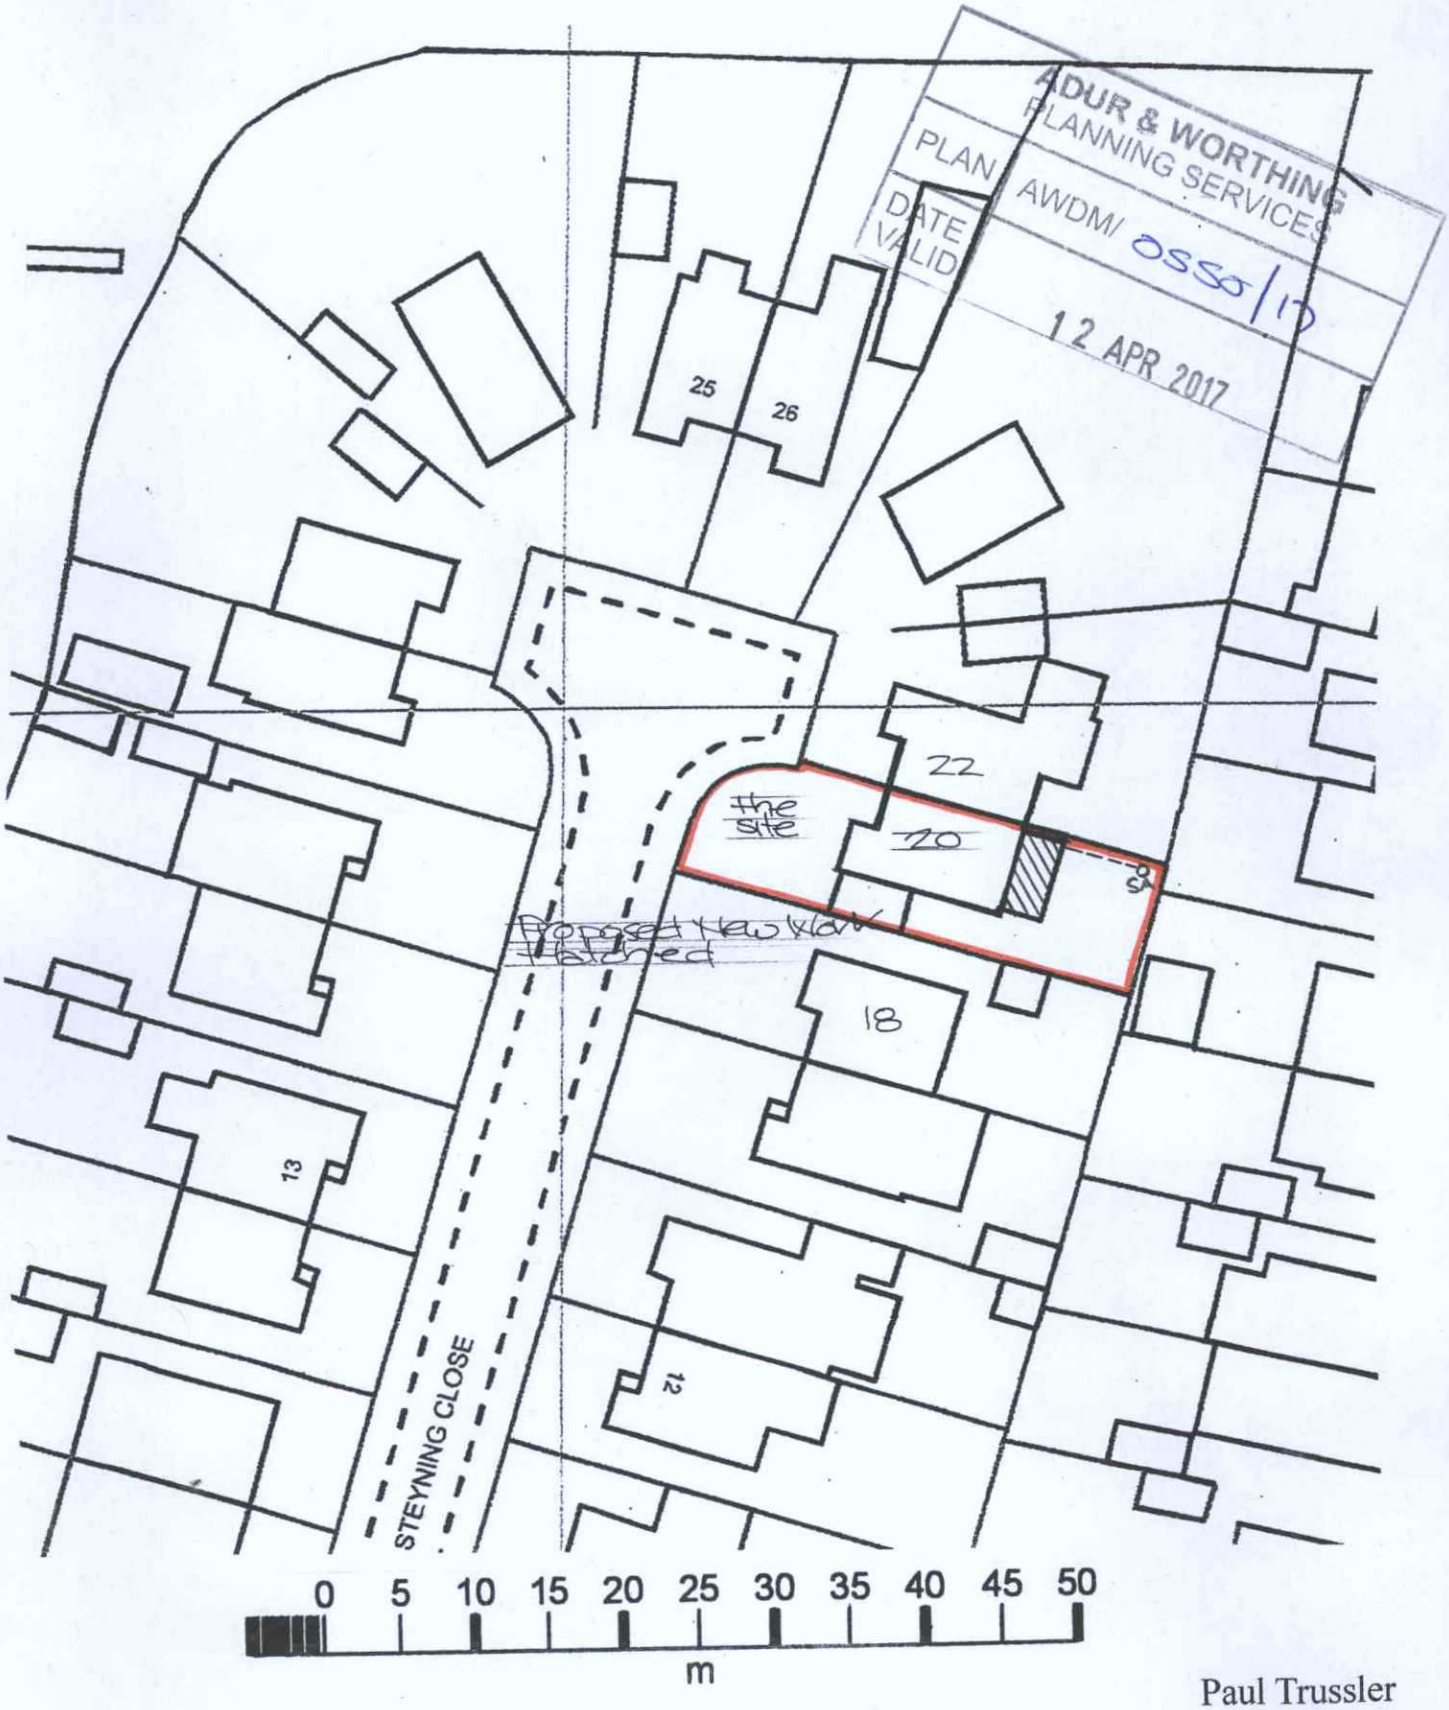

Site Plan 1/500

Paul Trussler
44 Firle Road
Lancing
West Sussex
BN15 0NZ

Proposed rear extension -
20 Steyning Close
Sompting
West Sussex
BN15 0HY

Drawing No: 217/525/1