

SIDE ELEVATION WEST ELEVATION PROPOSED.

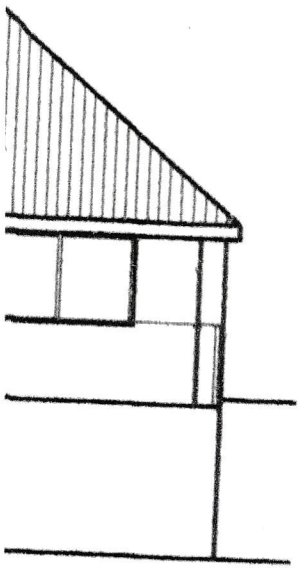

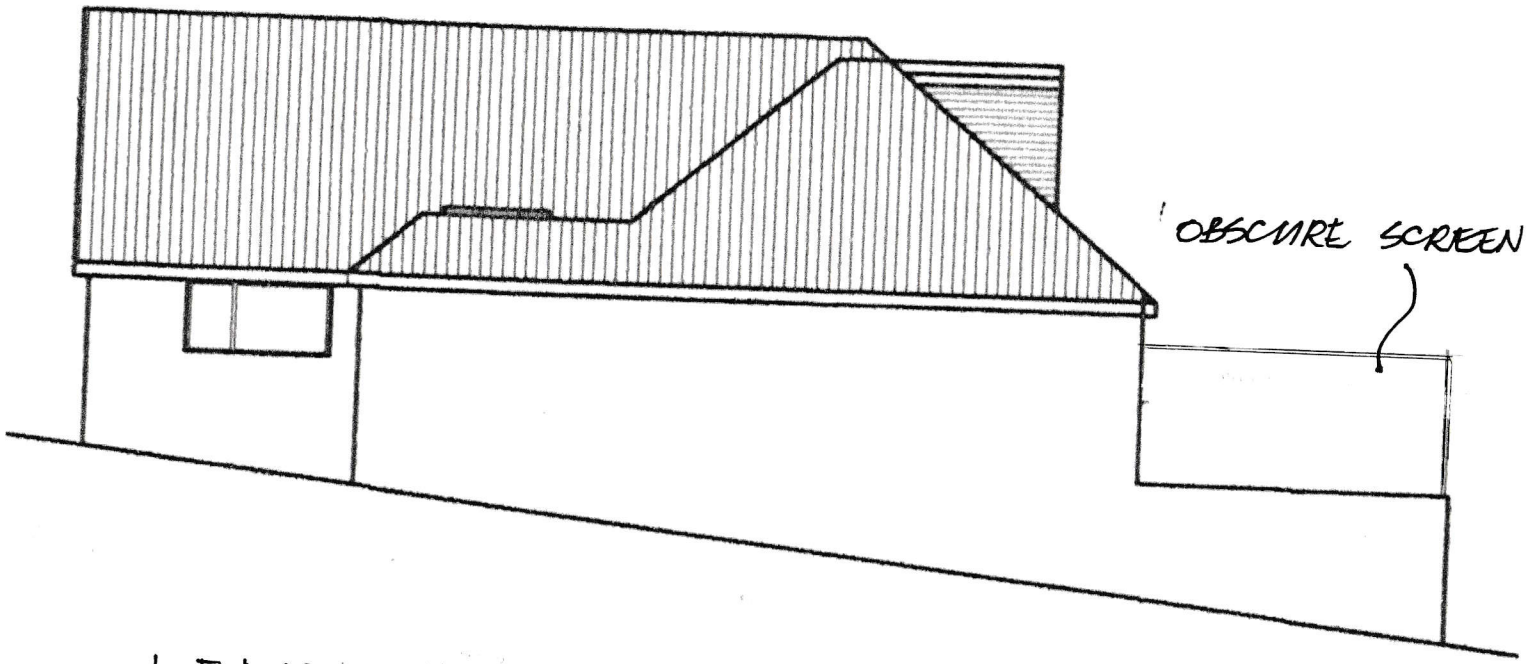

1 FAIRVIEW. ROAD. LANCING.

0 1 2 3 4 5 6 7 8

1:100

