
SIDE ELEVATION EAST ELEVATION — PROPOSED.

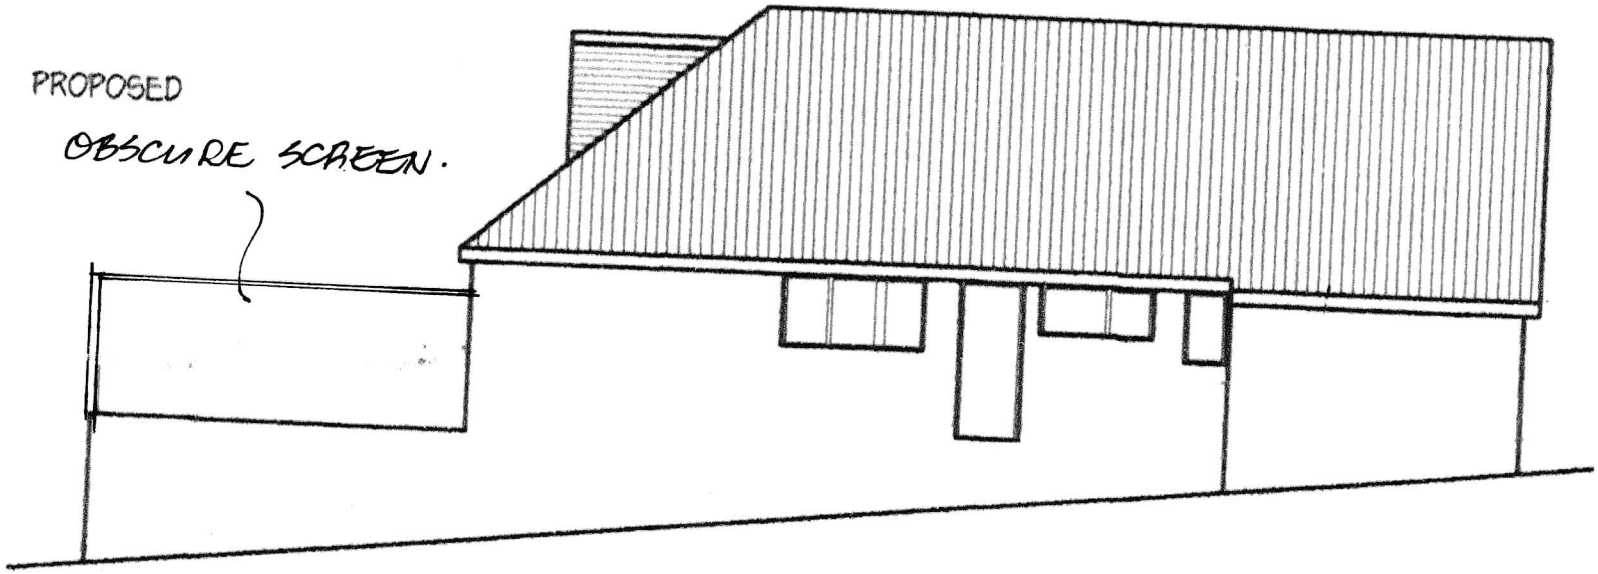

1 FAIRVIEW ROAD. LANCING.



1:100

