
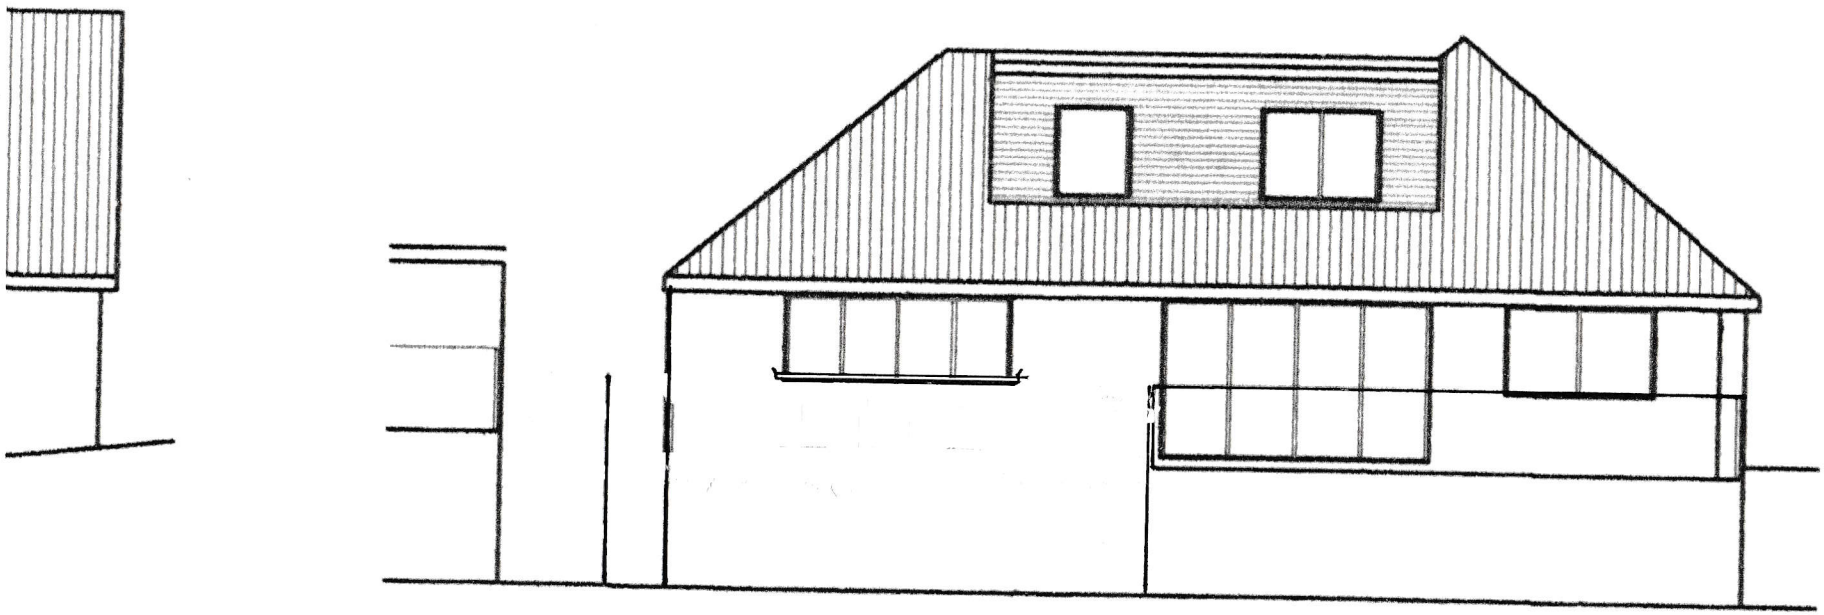


REAR ELEVATION

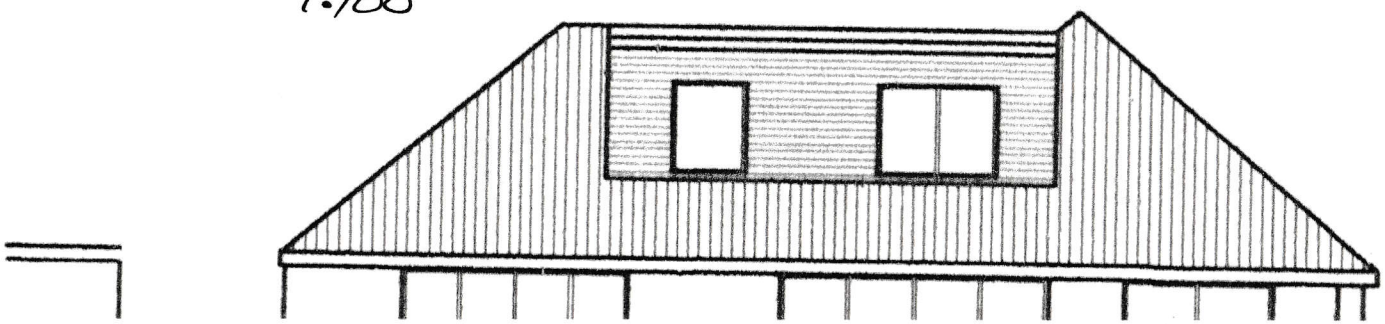

SOUTH ELEVATION — EXISTING.

1 FAIRVIEW ROAD. LANCING.

0 1 2 3 4 5 6 7 8

1:100