

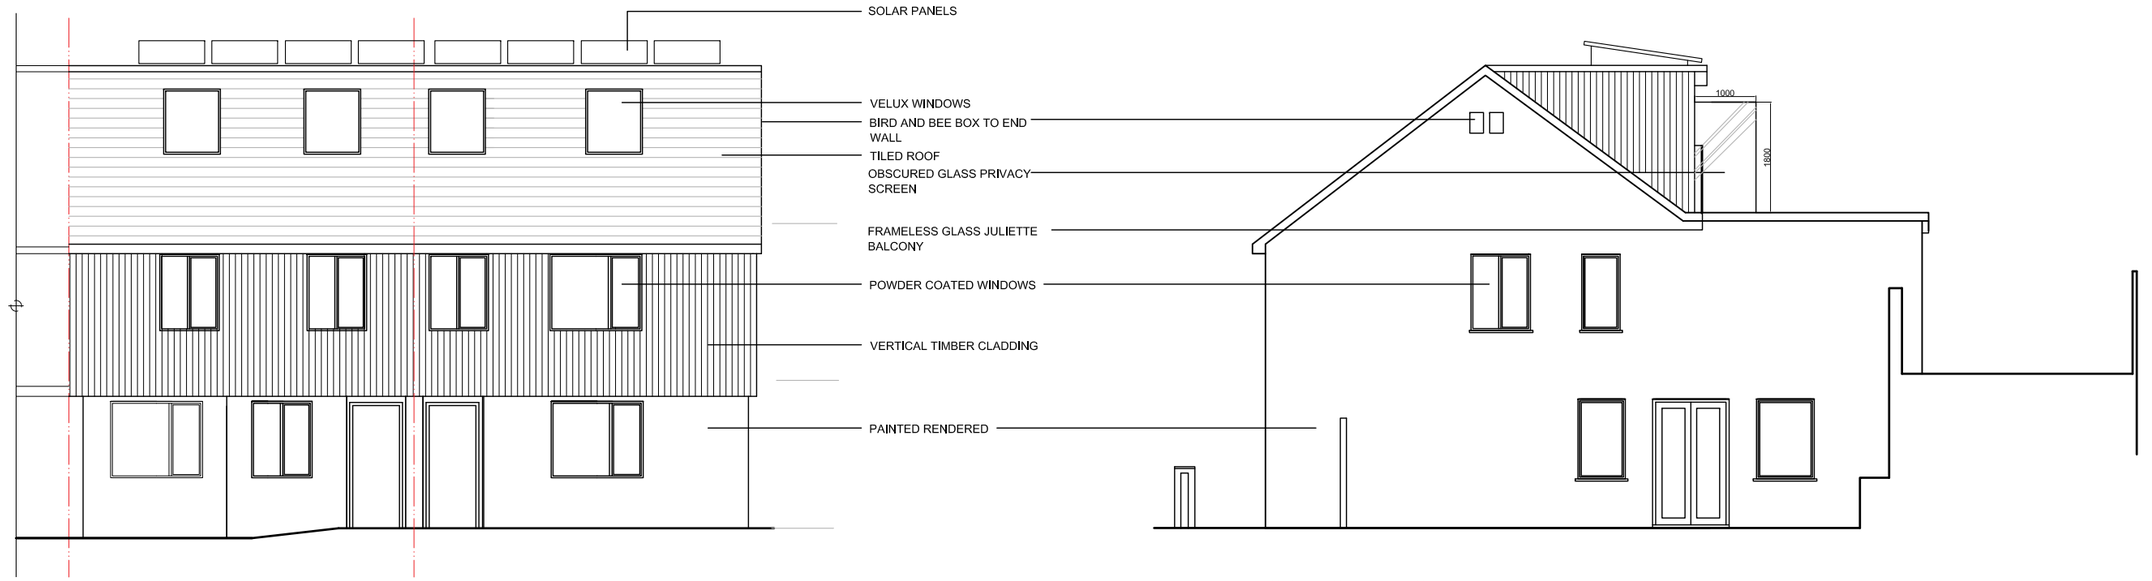


FRONT NORTH ELEVATION

SIDE WEST ELEVATION

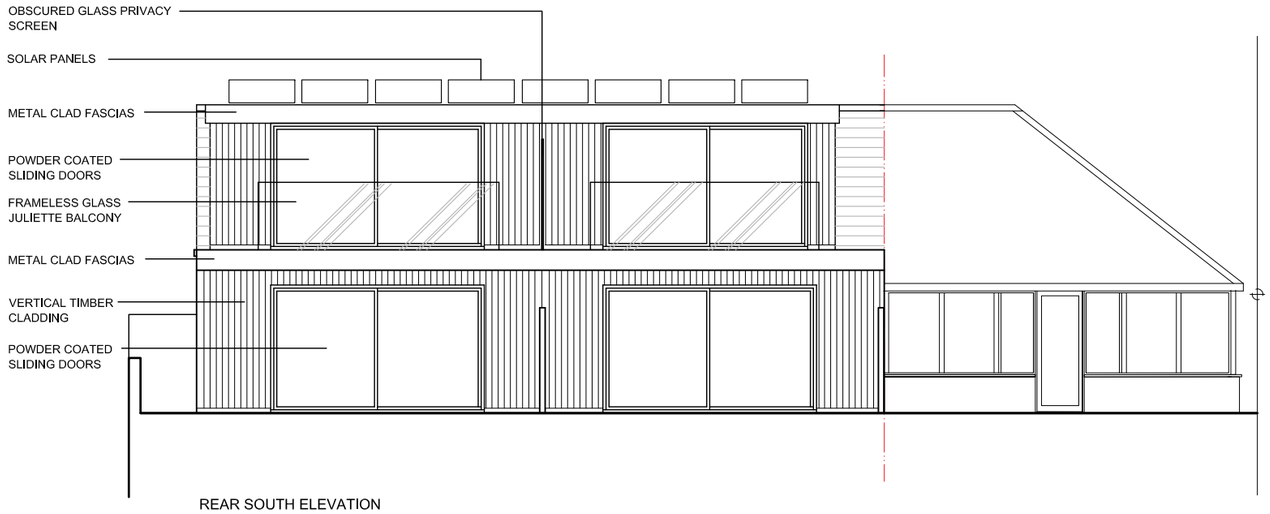

REAR SOUTH ELEVATION

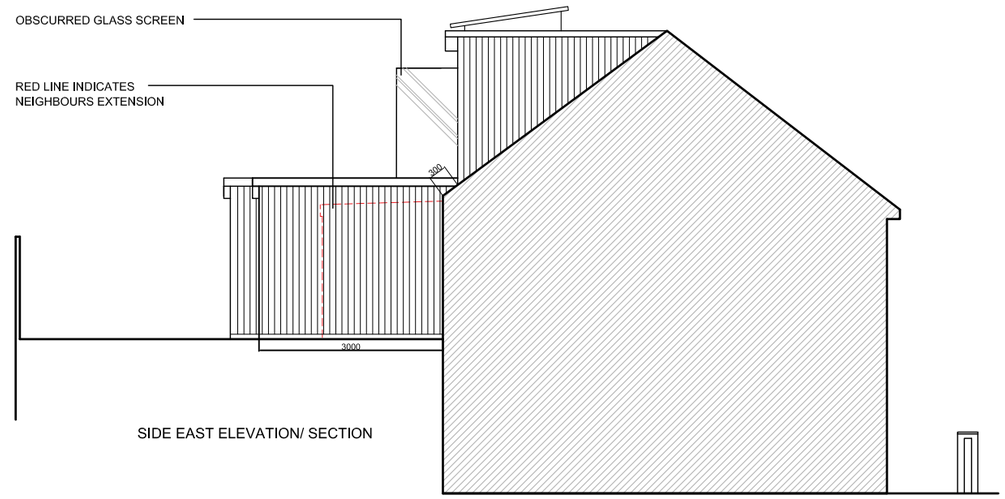

SIDE EAST ELEVATION/ SECTION

0 1m 2 3 4 5

Client
REDFERN & TERRY

Job Title
90 BRIGHTON ROAD
LANCING, BN15 8LW

Drawing Title
PROPOSED ELEVATIONS & SECTION

Drawing Status
FOR PLANNING

Drawn By

Checked By
LT

Scale
1:100 @ A3

Date
MAY 2023

Drawing No.
2834 - 06

Rev.
B

Revisions

Rev.	Date.	Description
A	01.10.23	DORMER DECREASED, SCREENS ALTERED AND VELUX WINDOWS CHANGED
B	17.10.23	TERRACE OMITTED & JULIETTE BALCONY ADDED. DORMER & EXTENSION REDUCED

All site dimensions and levels to be verified by contractors and subcontractors on site prior to manufacture
Do not Scale from this drawing
To be read in conjunction with all other drawings and contract documentation
Contractor to refer to all relevant consultants and engineers drawings throughout the course of the works All works to comply to local authority requirements
Any errors, dimensional discrepancies or omissions to be reported to Inature prior to manufacture
Drawing is for design intent only

inature
architecture & design

www.inature.co.uk
T. 0207 223 8100
T. 01273 710 056

© inature