



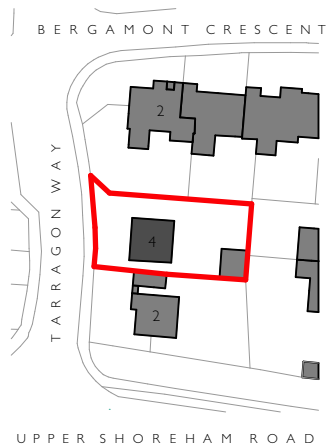


Ordnance Survey, (c) Crown Copyright 2025. All rights reserved. Licence number 100022432

— Site Boundary


Site Location Plan

Scale 1:1,250 @ A4

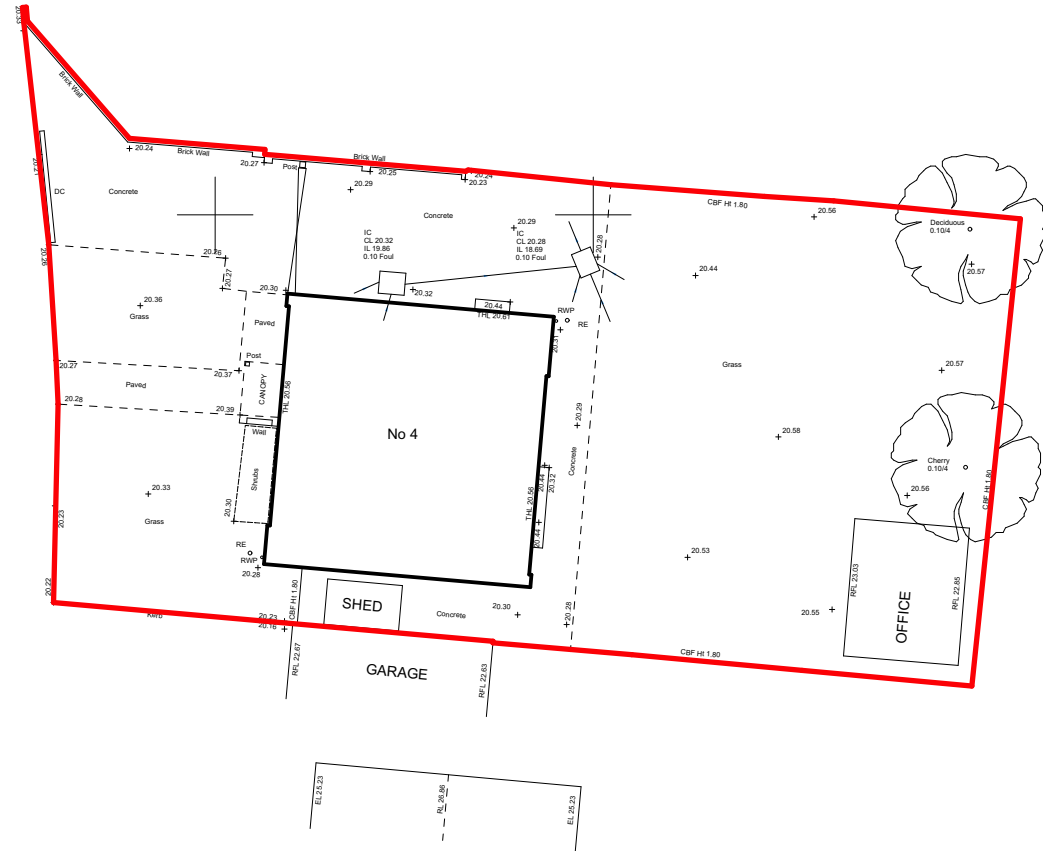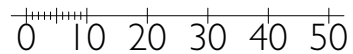

Block Plan

Scale 1:1200 @ A4

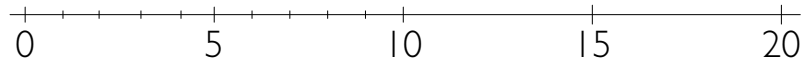

Sheridan House
112 - 116 Western Road
Hove, BN3 1DD

01273 980820
brighton@pmr-architecture.co.uk
www.pmr-architecture.co.uk

Client: Aaron and Vicki Thorpe
Project: 4 Tarragon Way Shoreham-By-Sea BN43 6JG
Drawing Title: Site Location and Block Plan
Drawing No: 25.55_PL_001
Revision:
Date: January 2026
Status: PLANNING
Scale: 1:1250, 1:200 @ A4

