

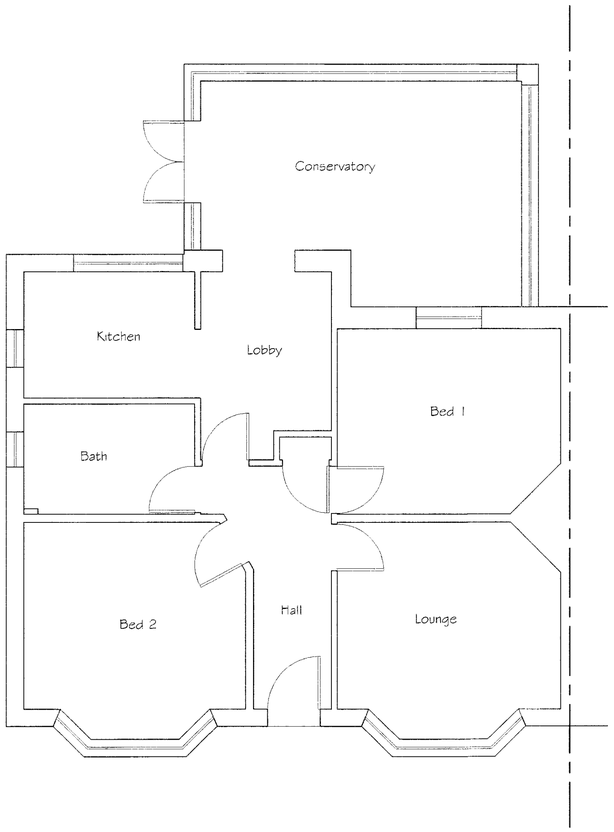



Existing Floor Plan

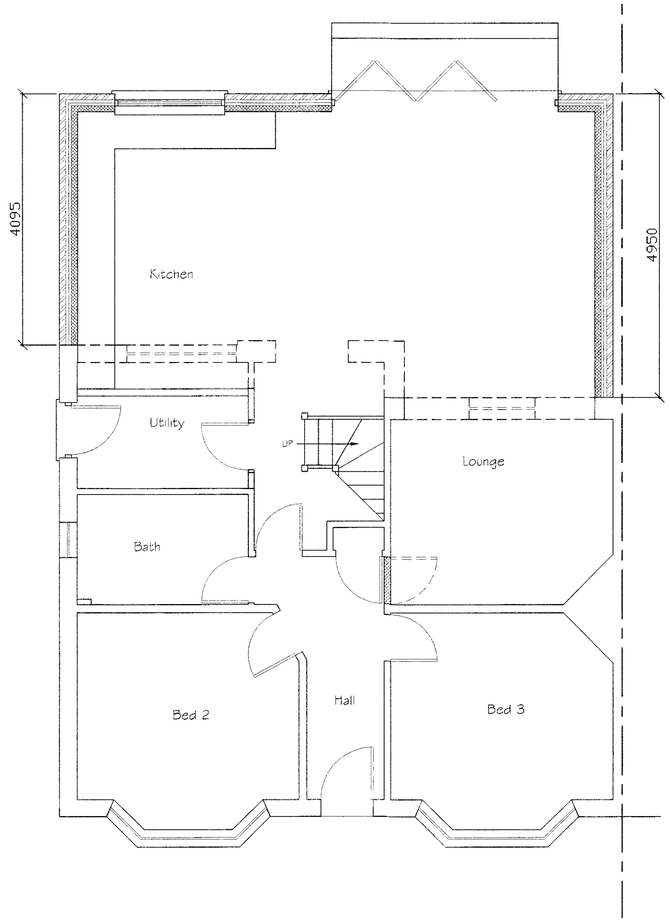


Proposed Floor Plan

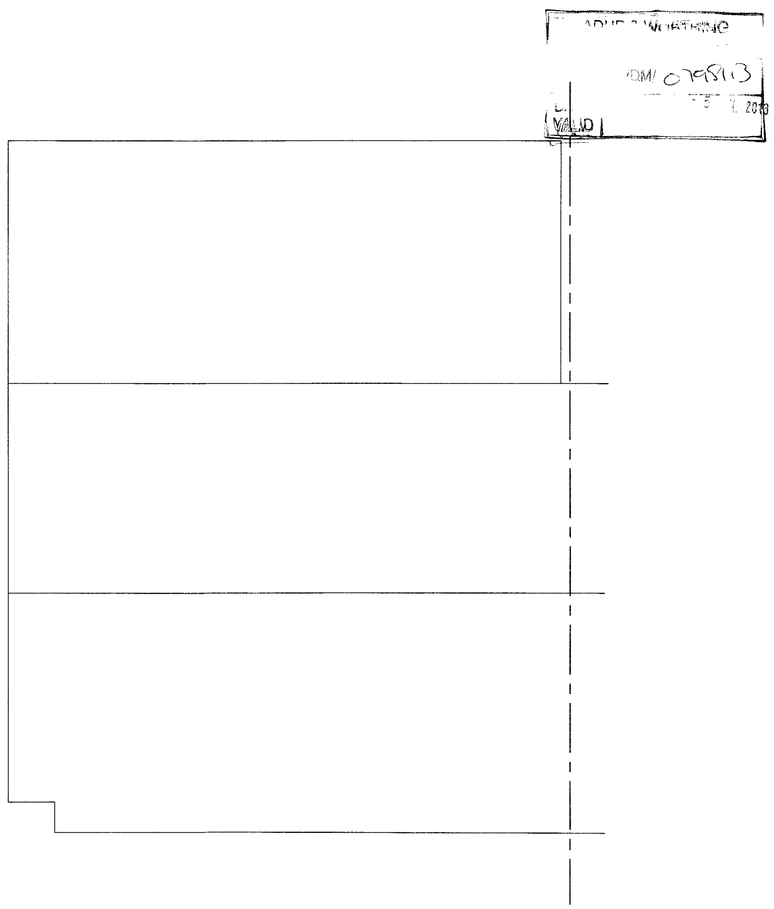


Proposed Roof Plan

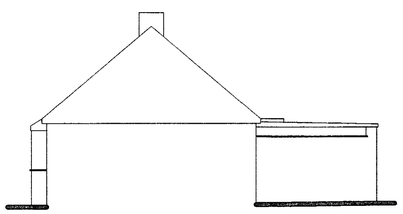


Existing Side Elevation

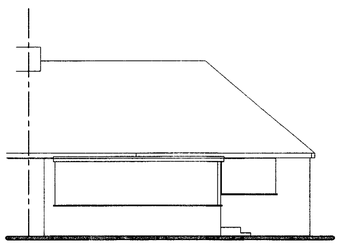


Existing Rear Elevation

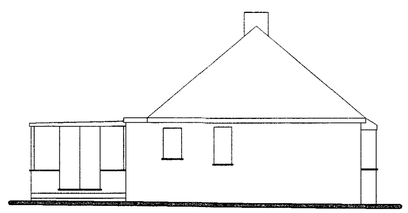


Existing Side Elevation

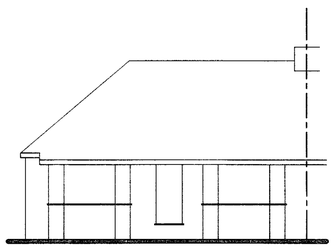


Existing Front Elevation

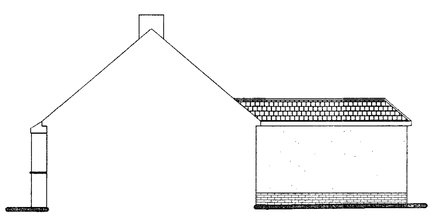


Proposed Side Elevation

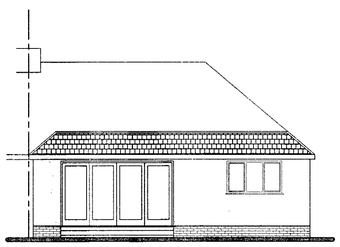

Proposed Rear Elevation

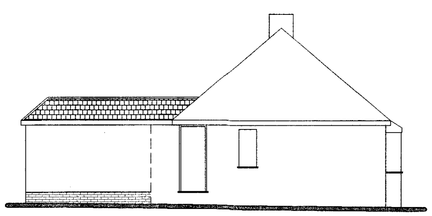

Proposed Side Elevation

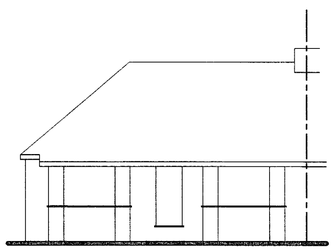

Proposed Front Elevation

Tony Rogers
Building Consultants
Address: 40 Dawn Crescent, Upper Beeding
West Sussex, BN44 3WH
Telephone: 01903 815225 Fax: 01903 815225

Rev.	Date:	Revision Description:

Client: Mr L McEwan

Address: 85 Berriedale Drive
Lancing
West Sussex

Project: Proposed ground floor extension

Scale: 1:50 1:100
Paper Size A1

Date: December 2012

Drawing No: 12/801/03

Drawn By: AWR

Revision: