

ADUR & WORTHING
SERVICES

AWDM/0785/13


DATE VALID
- 1 JUL 2013

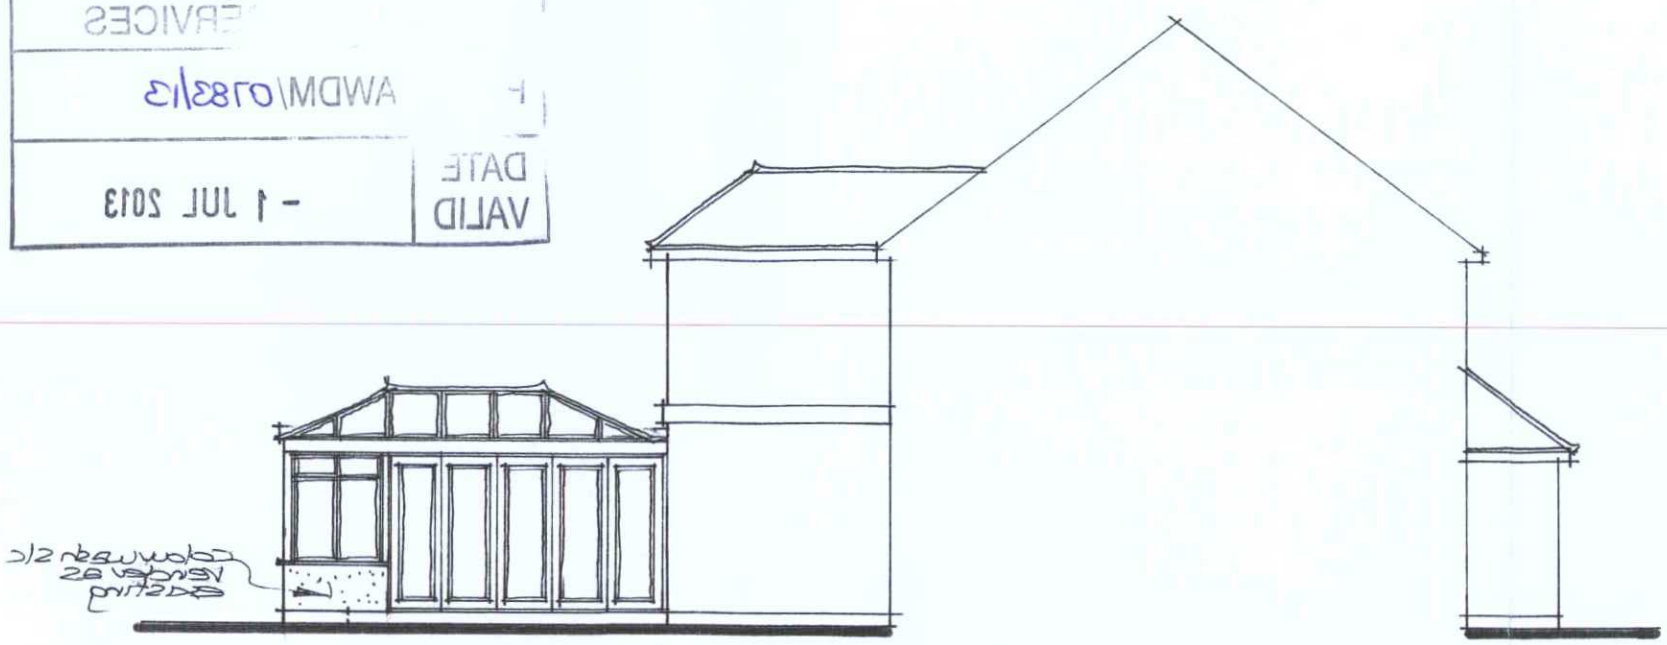


Proposed Side Elevation.

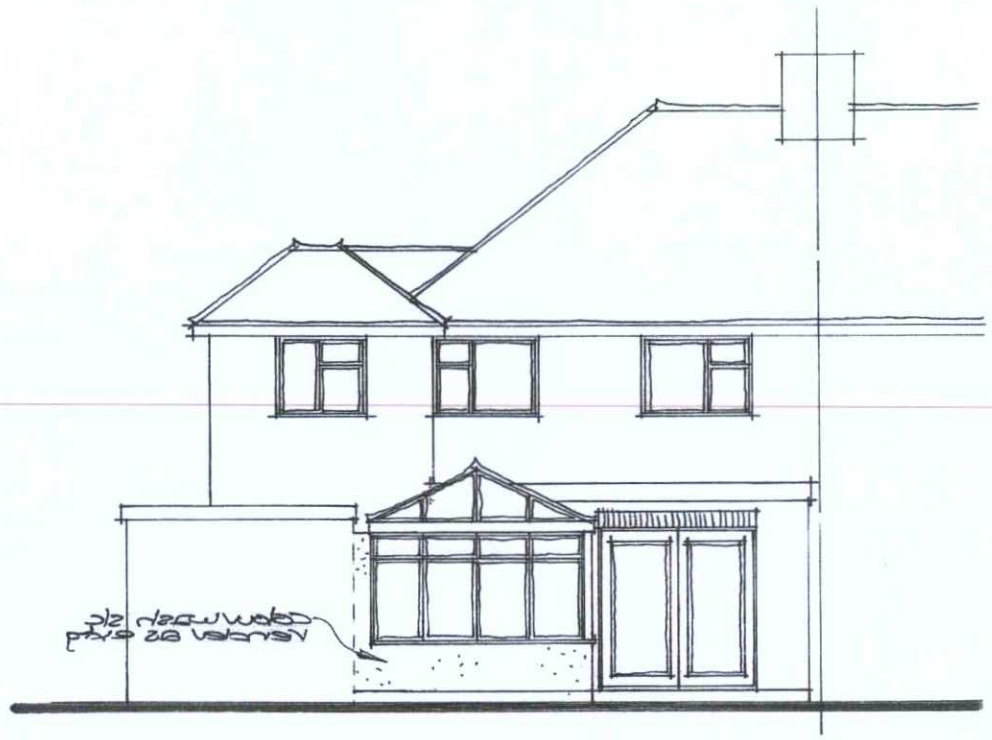


Proposed Rear Elevation

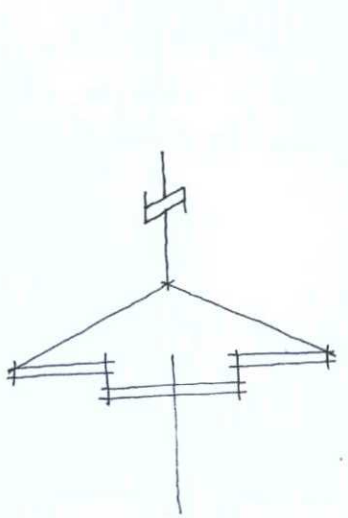

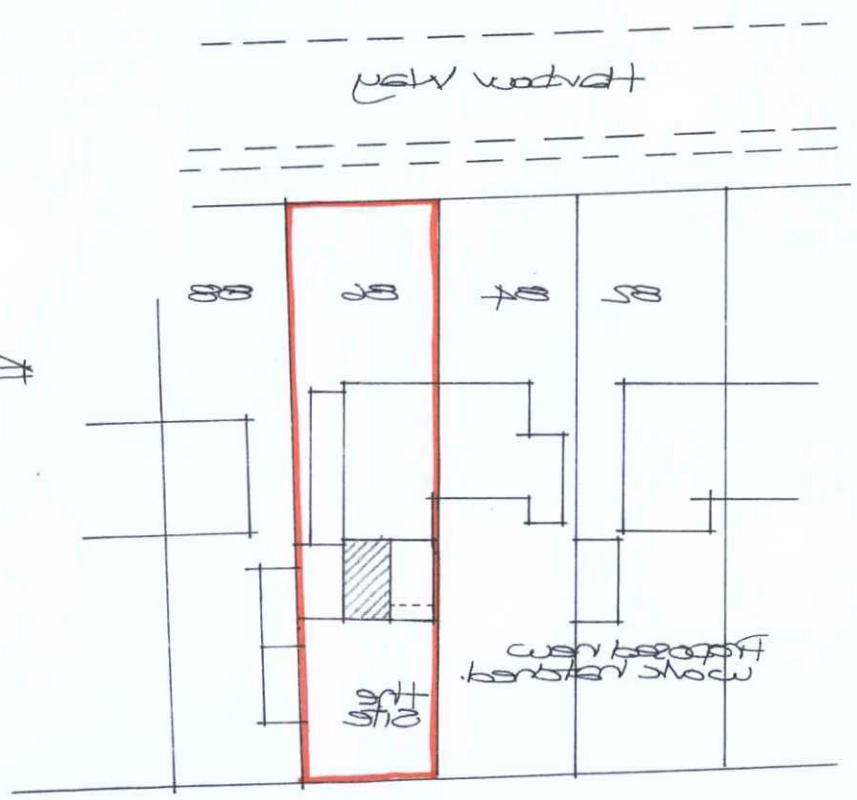

Site Plan.
Scale: 1:500.

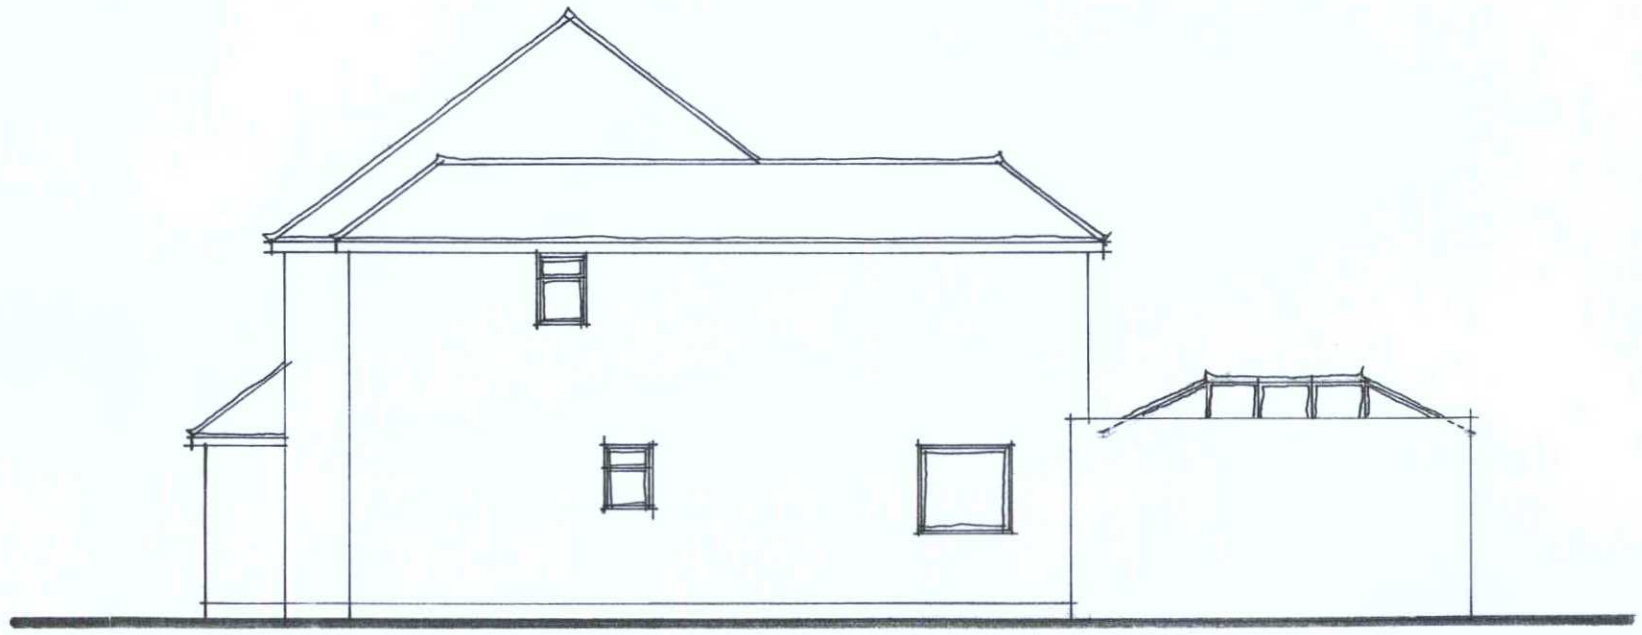

Proposed Side Elevation.

Proposed Elevations Scale: 1:100.

Paul Trussler
44 Firle Road
Lancing
West Sussex
BN15 0NZ

Proposed conservatory to rear elevation: Mr & Mrs Ashe
86 HARBOUR WAY SHOREHAM-BY-SEA
WEST SUSSEX BN43 5HH

Drawing No. 213/461/3