
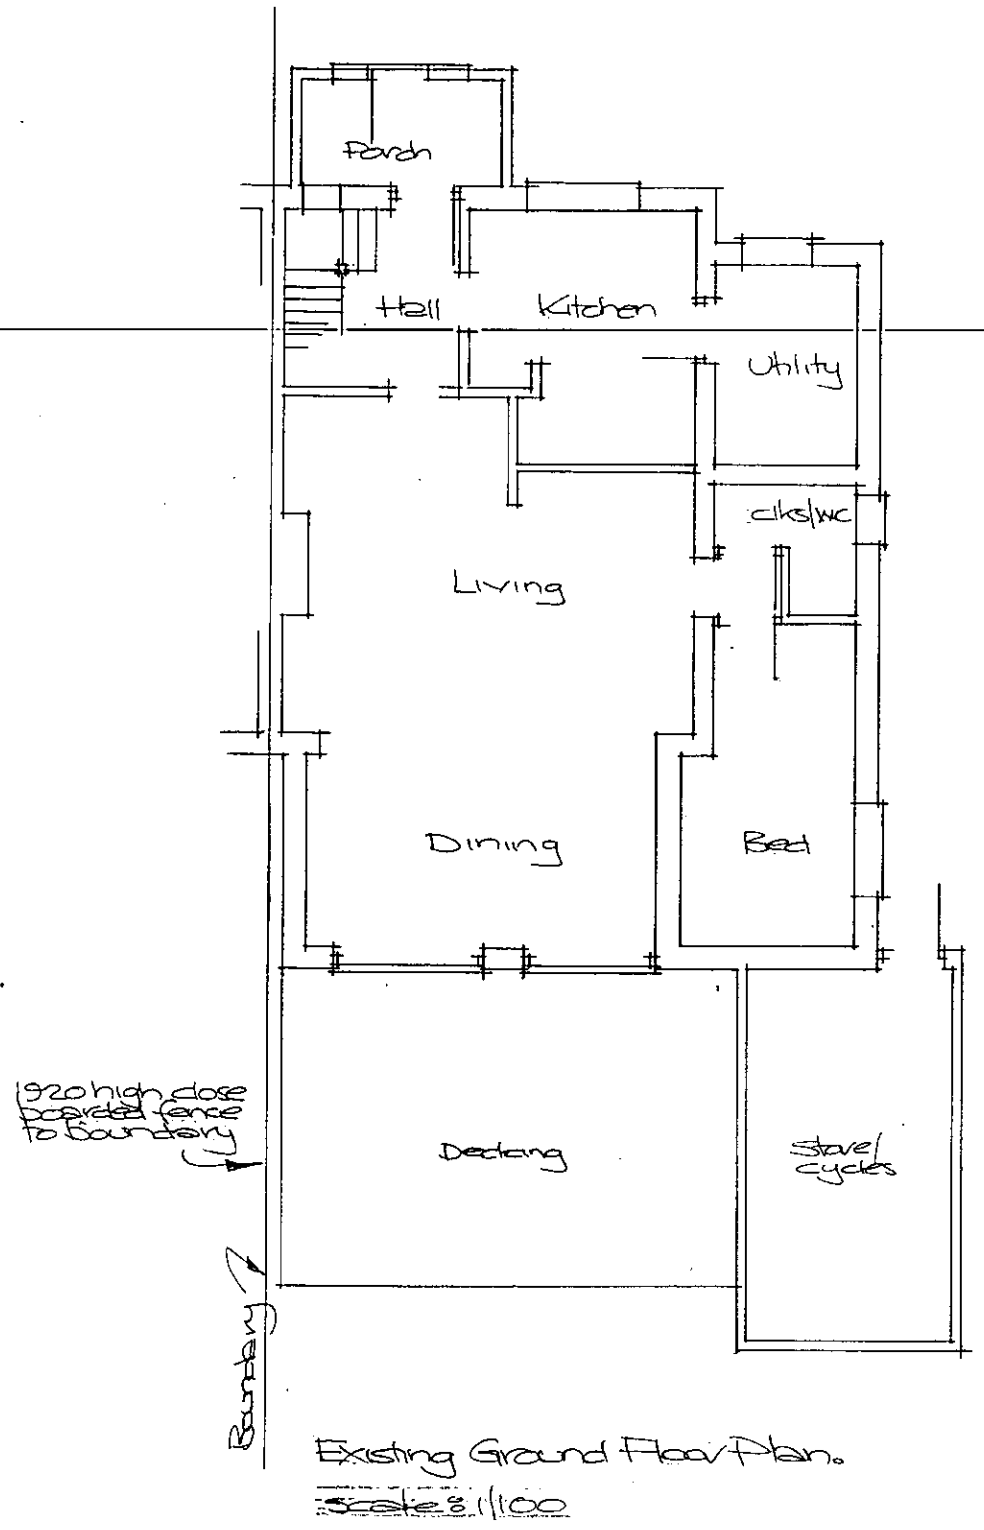


Existing Ground Floor Plan.
Scale 1:100

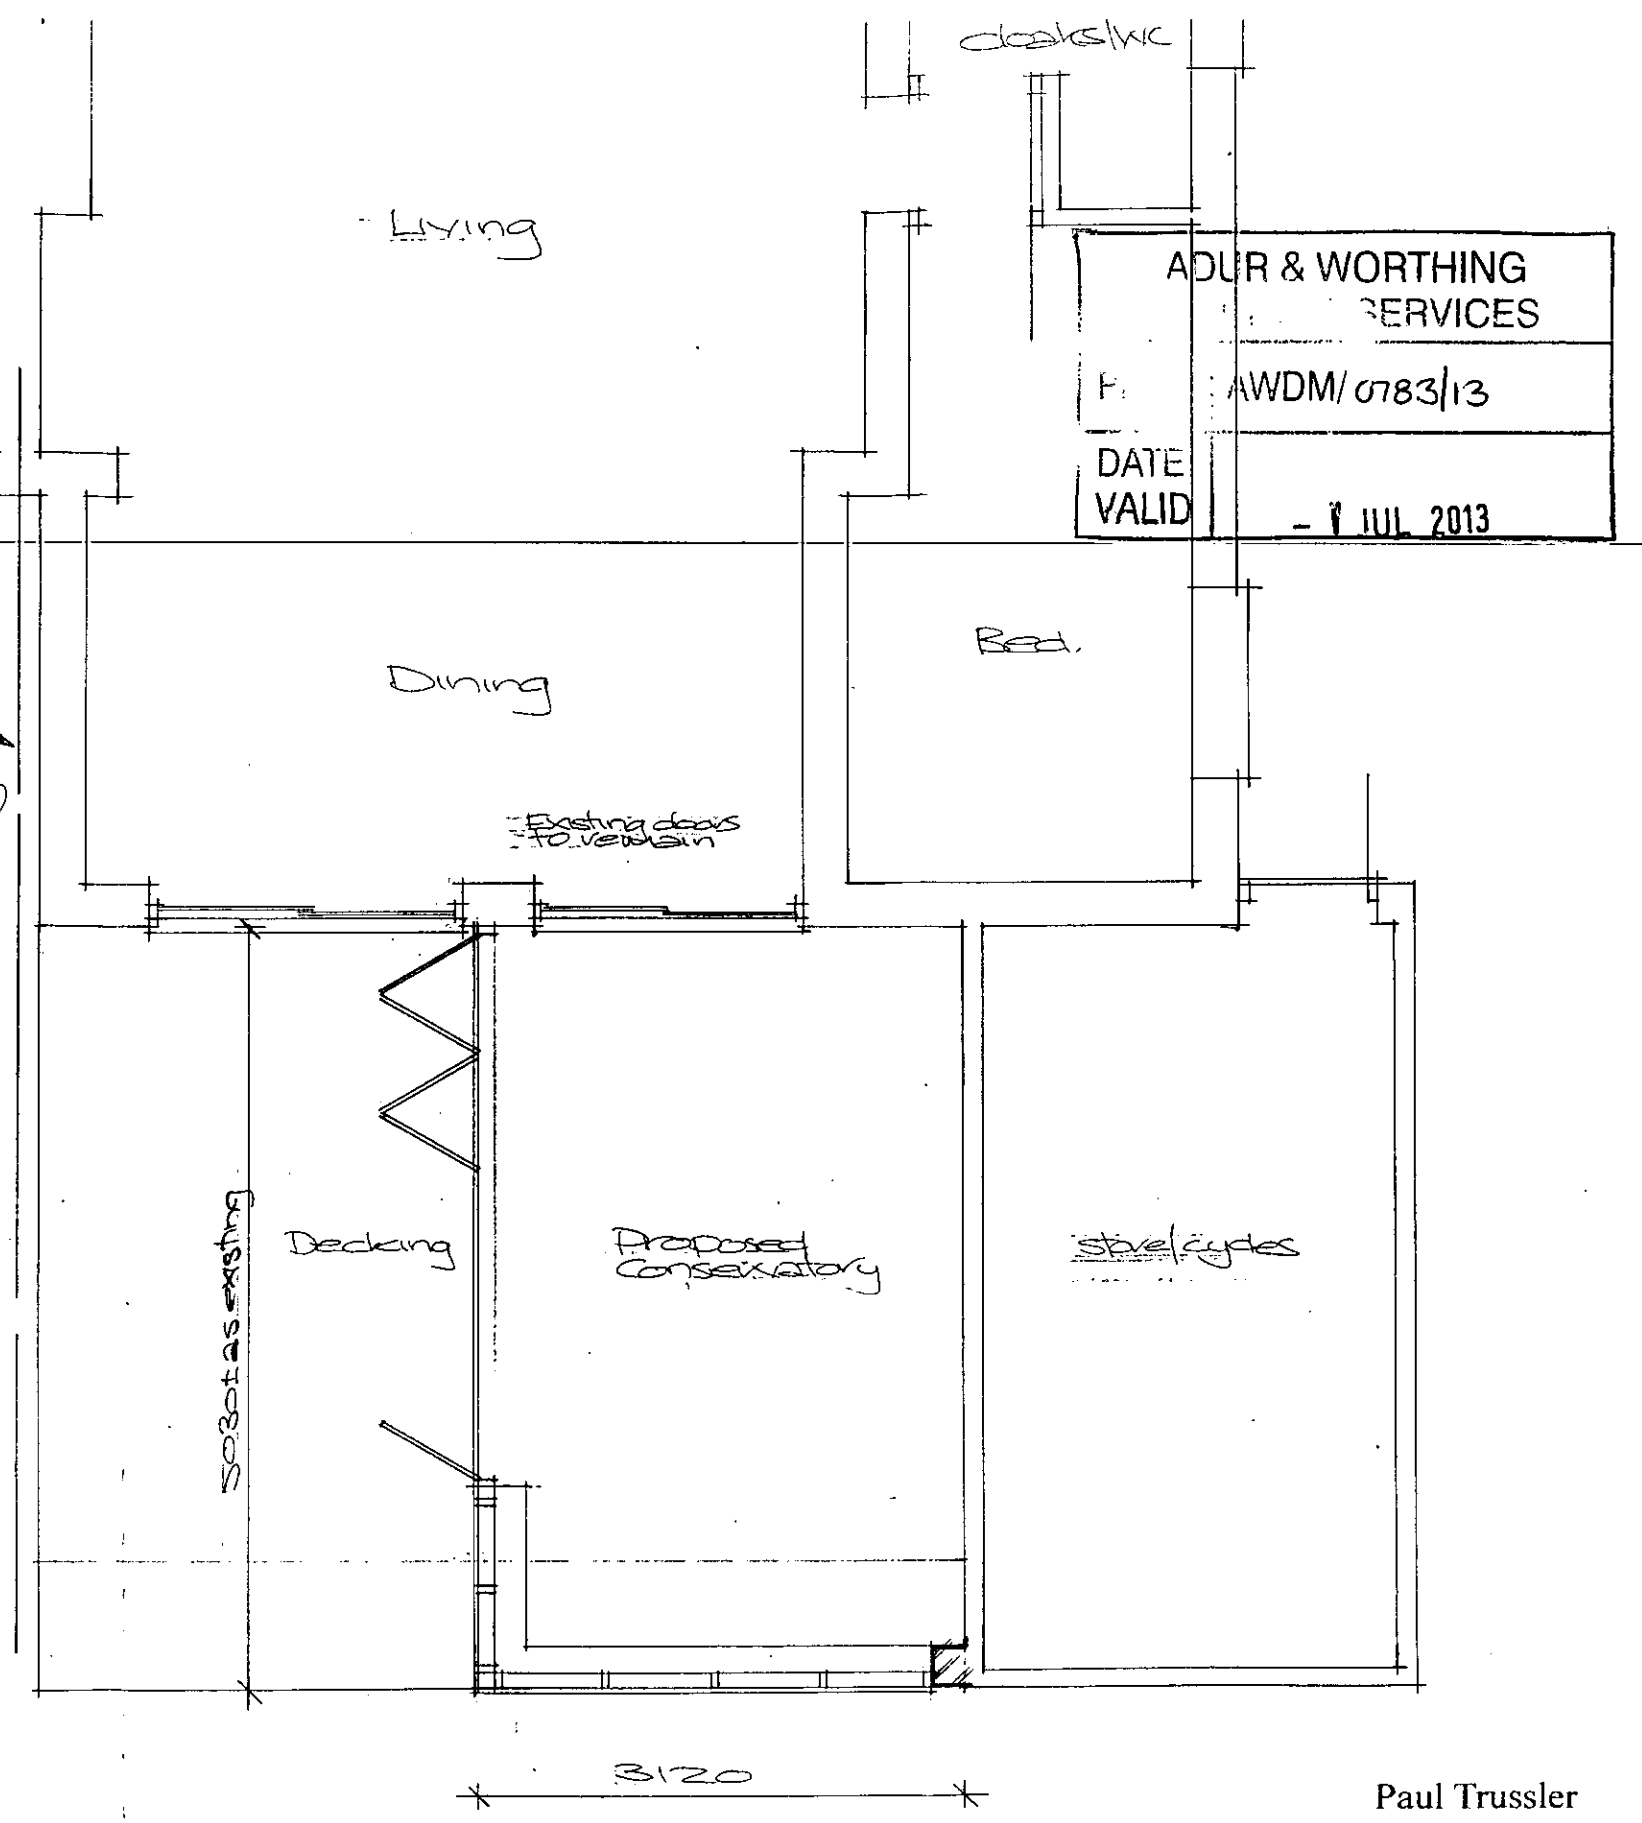

Part Proposed Ground Floor Plan.
Scale 1:50.

ADUR & WORTHING
SERVICES
REF: AWDM/0783/13
DATE VALID - 9 JUL 2013

Paul Trussler
44 Firle Road
Lancing
West Sussex
BN15 0NZ

Proposed conservatory to rear elevation: *Mr & Mrs Ashe*
86 HARBOUR WAY SHOREHAM-BY-SEA
WEST SUSSEX BN43 5HH

Drawing No. 213/461/2