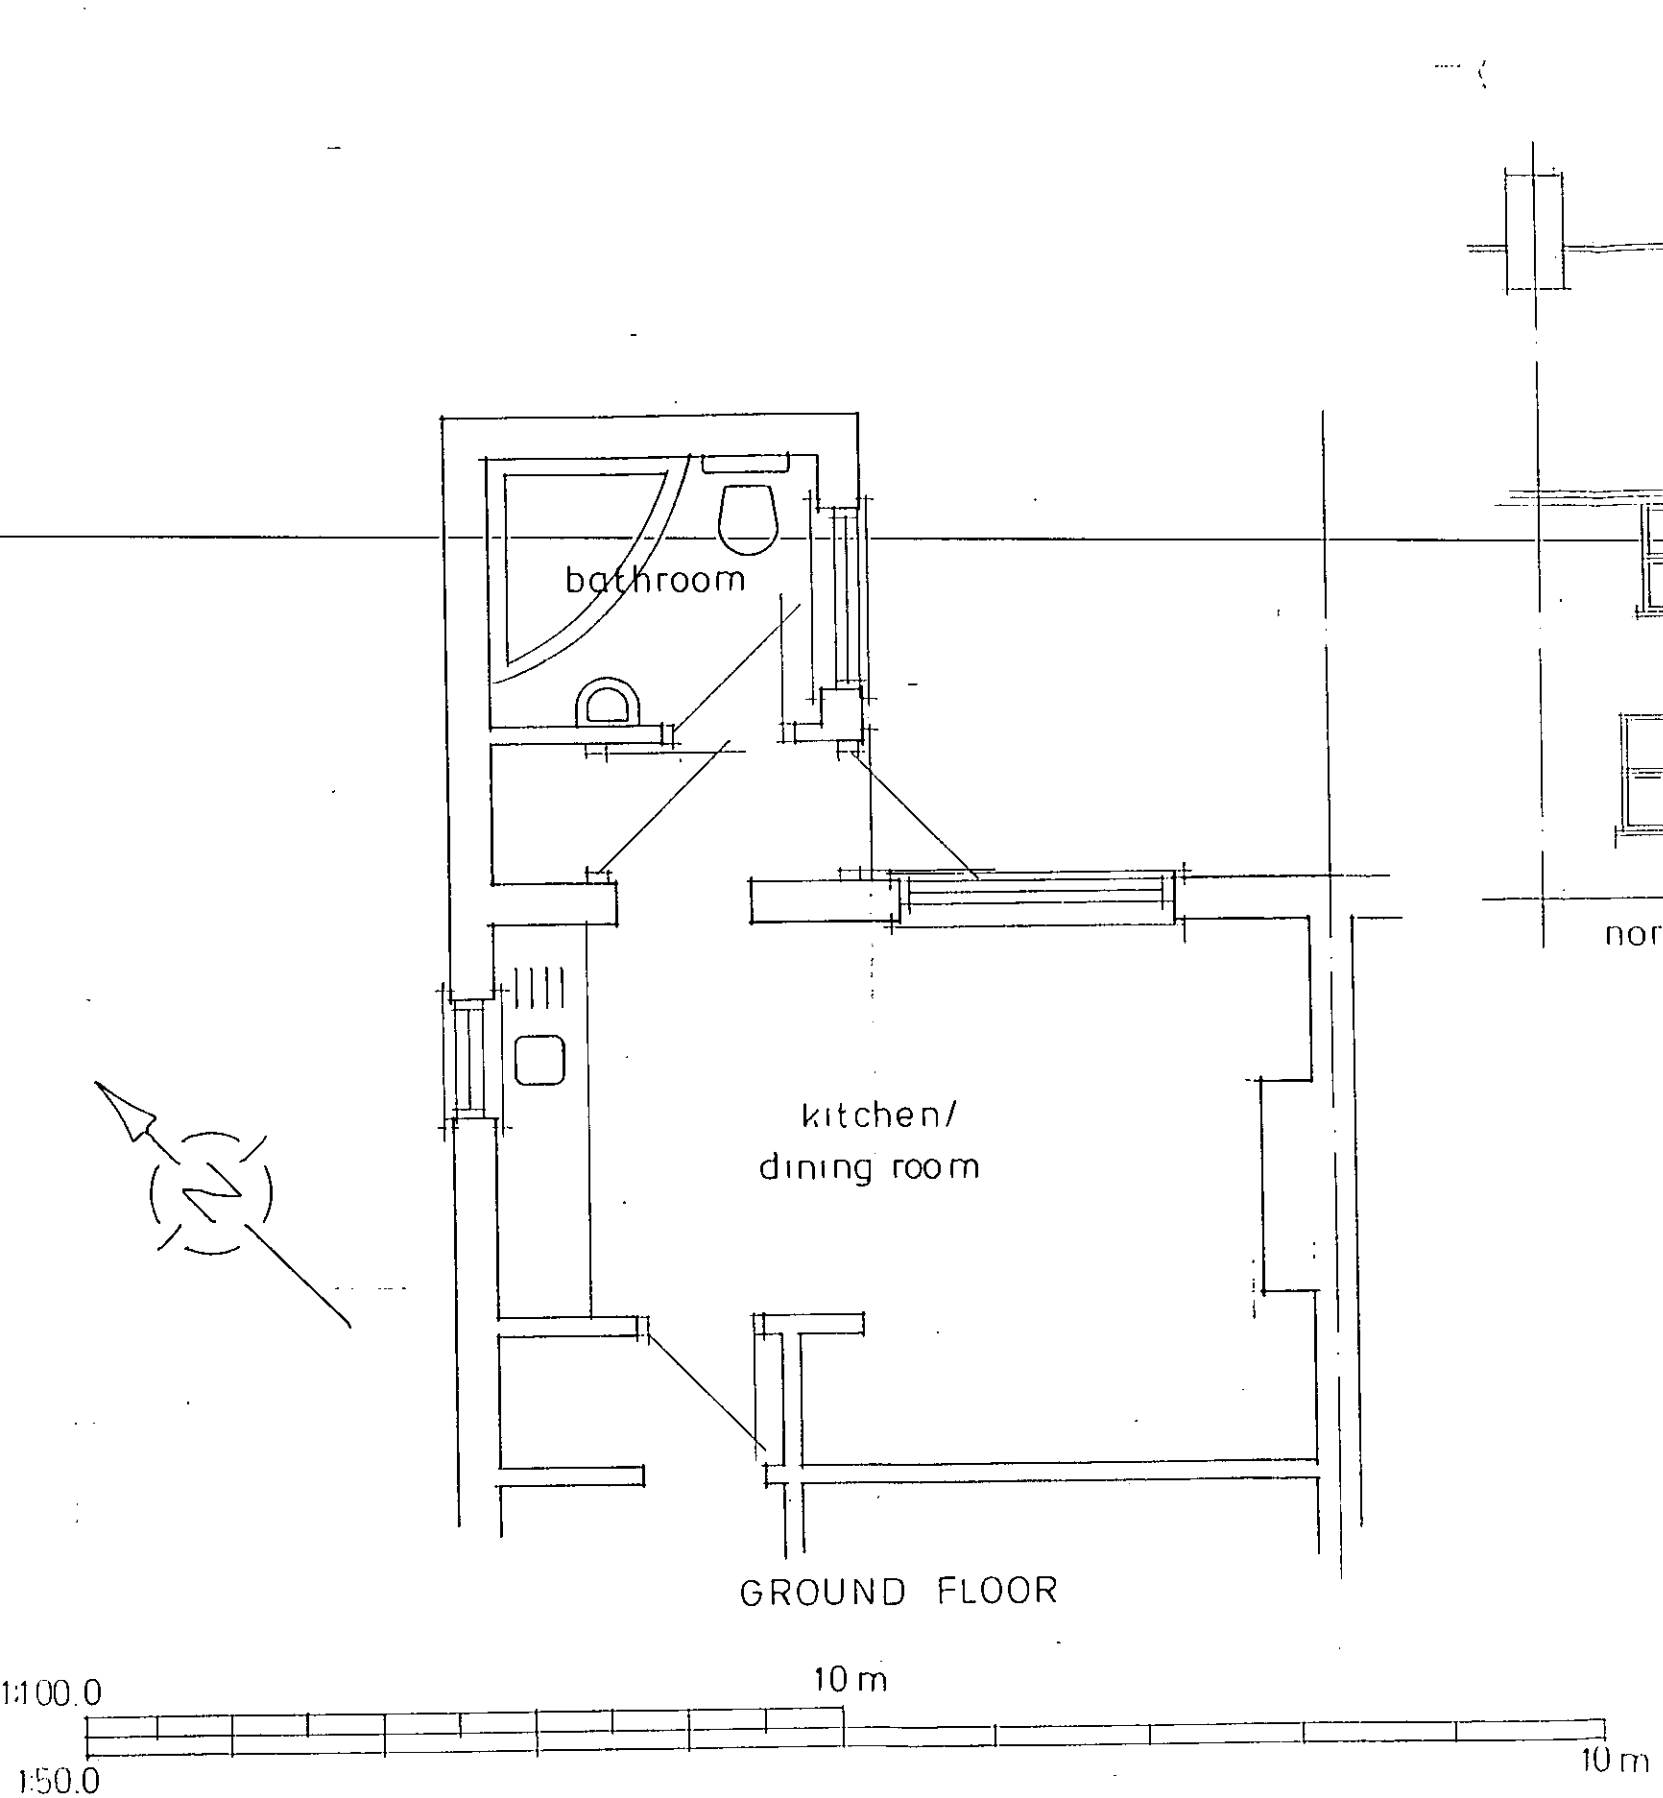
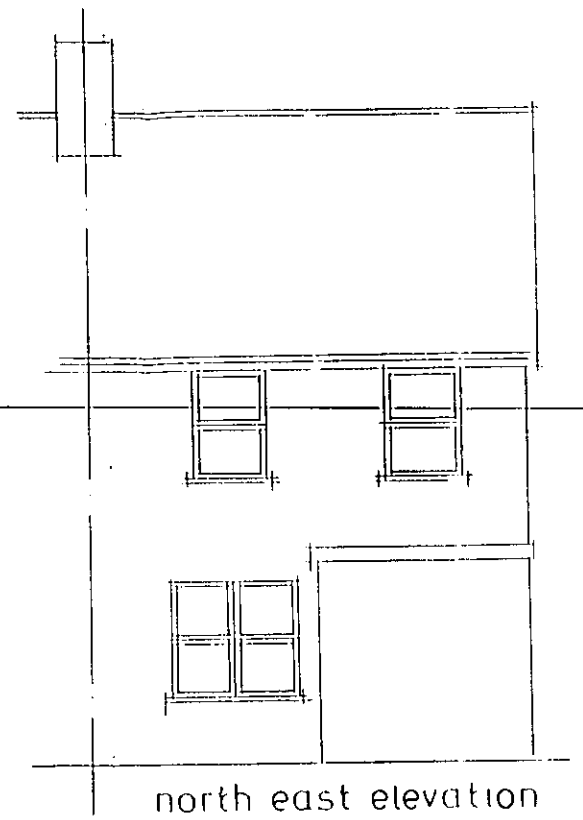
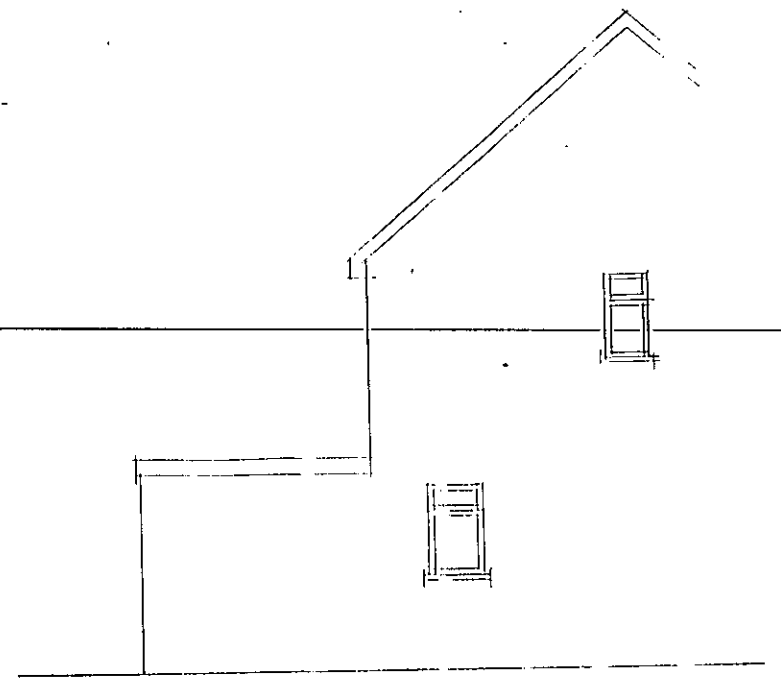
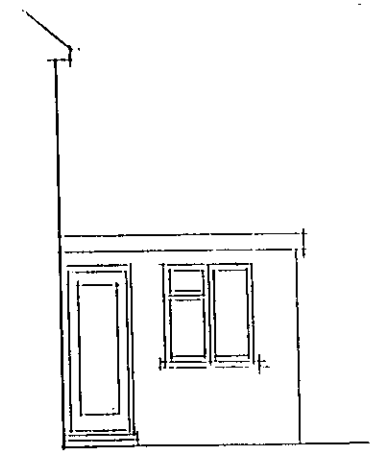
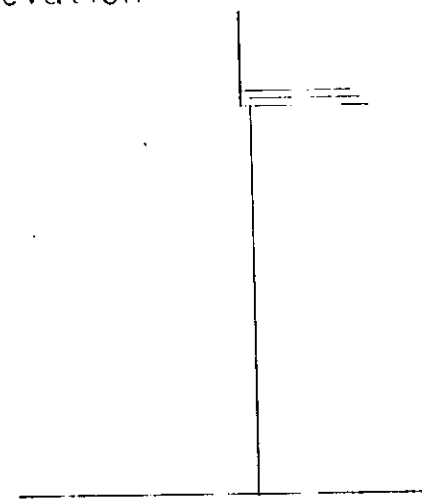



north east elevation


north west elevation


south east elevation


south west elevation

ADUR & WORTHING PLANNING SERVICES	
PLAN	AWDM/0776/13
DATE VALID	28 JUN 2013

Existing Layout
10 Old Shoreham Road
Shoreham
Scale 1:50 1:100
Drng no 517/02