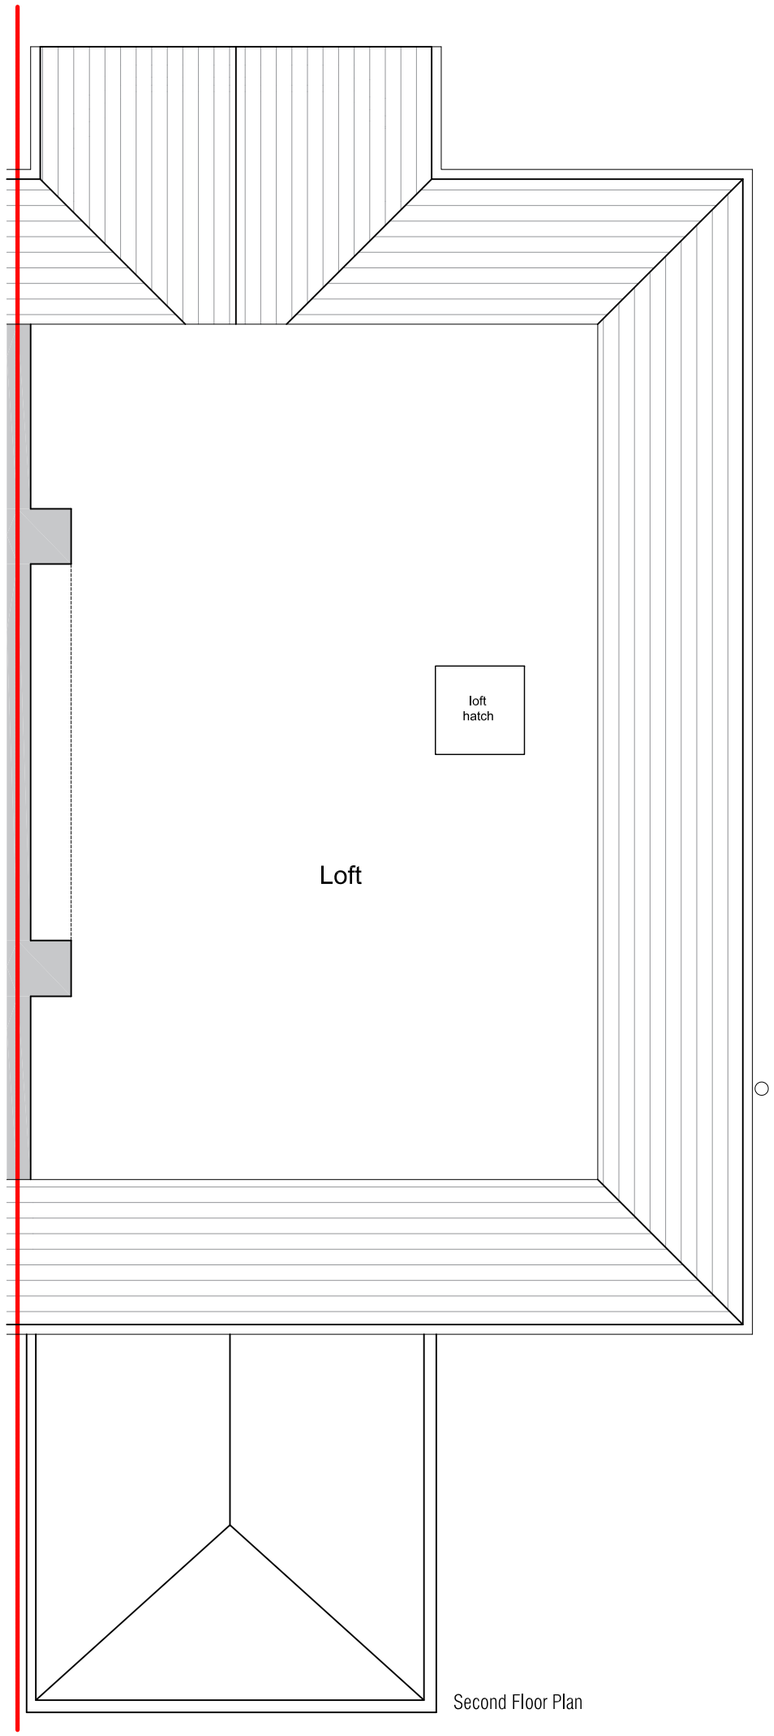

Second Floor Plan

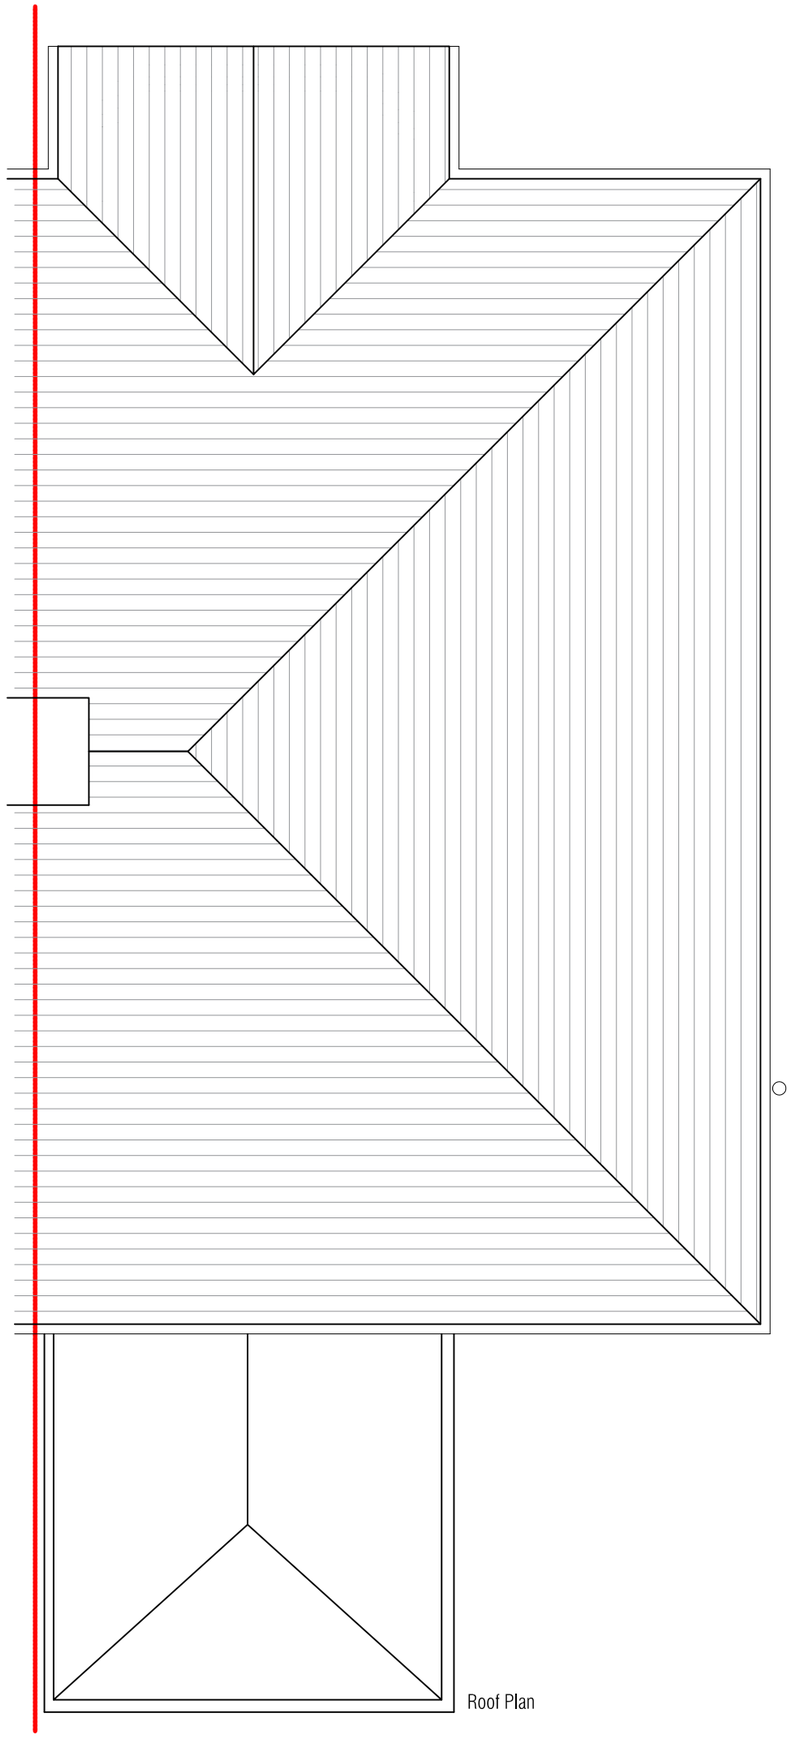

Roof Plan

NORTH

00 Oct 2022: Planning

Rev: Date & Notes

This drawing was produced by Justine Rattray Architecture Ltd for planning purposes only.
Justine Rattray Architecture Ltd can not be liable for any other use of the drawing other than the purposes it was drawn for.
The architect is to be informed of any errors before work proceeds.
All dimensions are to be checked on site.
It is the main contractors responsibility to ensure all dimensions are checked before construction.

1:50 SCALE BAR

0m 1m 2m

justine rattray **architecture**

www.j-architecture.com

Project name

40 Adur Avenue
Shoreham-By-Sea, BN43 5NL

Drawing name

Existing second floor & roof plans

Scale	Size	Job Ref	Dwg No	Rev
1:50	A3	J40	PE02	00

Status

planning