


**West Facing (Front) Elevation**

1m 2m 3m 4m 5m 6m 7m 8m 9m 10m

1:100 Scale Bar

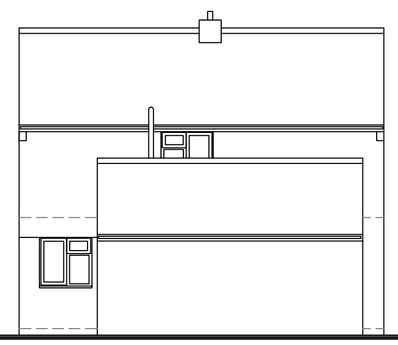

**South Facing (side) Elevation**

1m 2m 3m 4m 5m 6m 7m 8m 9m 10m


1:100 Scale Bar



**East Facing (Rear) Elevation**

1m 2m 3m 4m 5m 6m 7m 8m 9m 10m

1:100 Scale Bar

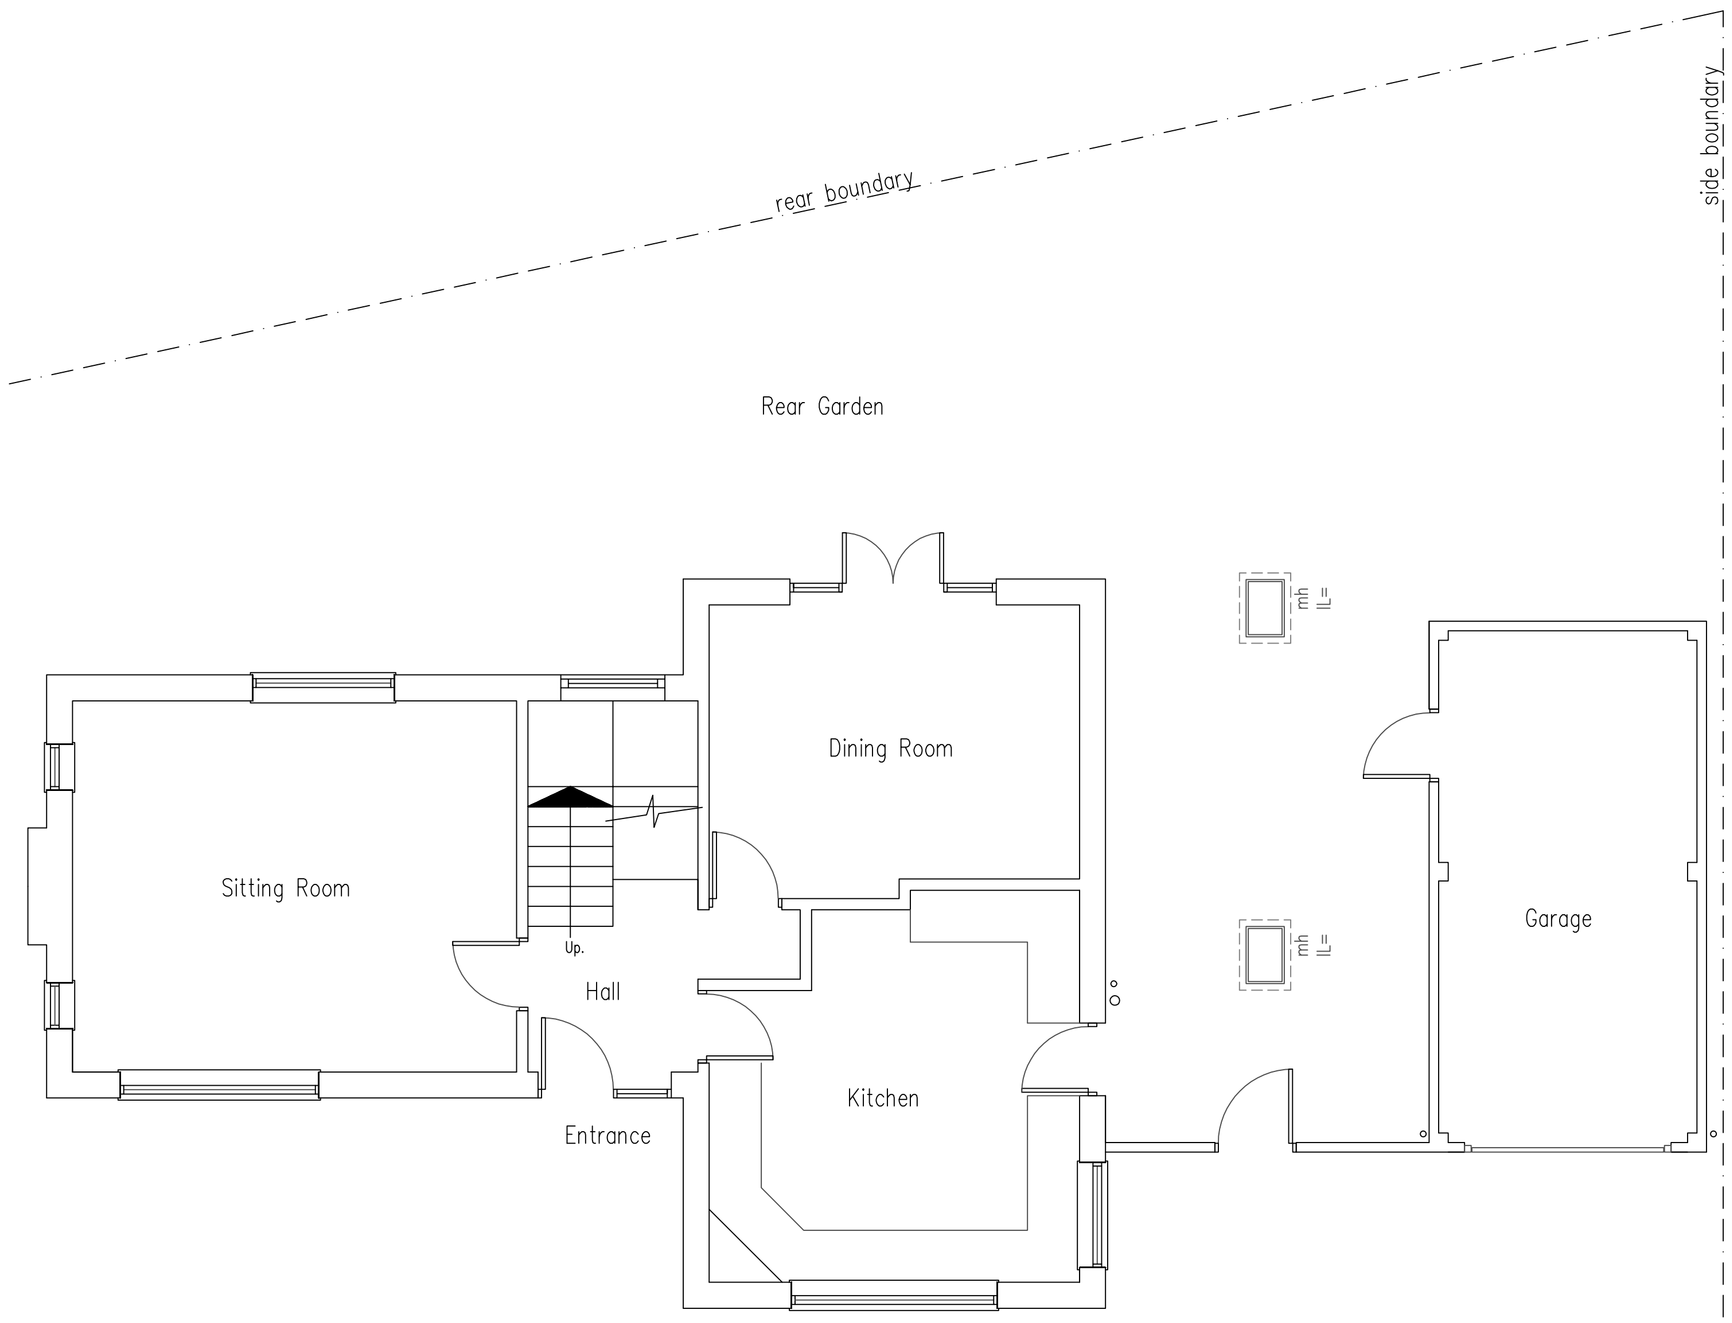


**Ground Floor Plan**

1:50 Scale Bar

1m 2m 3m 4m 5m 6m 7m 8m 9m 10m

DO NOT SCALE FROM THIS DRAWING EXCEPT FOR PLANNING
AS PHOTOCOPIES WILL BE SUBJECT TO DISTORTION.
DRAWINGS TO BE READ IN CONJUCTION WITH ALL OTHER
ARCHITECT'S & STRUCTURAL ENGINEER'S CONTRACT
DRAWINGS & SPECIFICATIONS.
ANY DISCREPANCIES MUST BE BROUGHT TO THE
ATTENTION OF THE ARCHITECT IMMEDIATELY.
THE CONTRACTOR MUST VERIFY ALL DIMENSIONS BY SITE
MEASUREMENT BEFORE ORDERING MATERIALS OR
MANUFACTURING COMPONENTS.
SUBSTITUTE MATERIALS & PRODUCTS TO THOSE
NAMED WILL BE ACCEPTABLE IF PROVEN TO BE OF EQUAL
OR HIGHER PERFORMANCE AND NOT IN CONFLICT
WITH OTHER ELEMENTS.

Project:

Proposed Extensions &
Alterations At:
37 Beach Green
Shoreham By Sea
West Sussex
BN43 5YE

Drawing title:

Plans & Elevations As Existing

Client: Neil Graham

© Copyright of:

Architectural & Planning Services
15 West Street
Shoreham By Sea
West Sussex
BN43 5WF

**BJW**

01273 441009
07856899101
e-mail: benw@bjwarchitectural.co.uk
website: bjwarchitectural.co.uk

| Scale: | Paper size |
|---|---|
| 1:50 1:100 | A1 |

| Date: | Drawn: |
|---|---|
| 21.2.2017 | BJW |

| Drg. No. | Rev'n |
|---|---|
| 01 | |

Note: All dimensions to be checked on site.