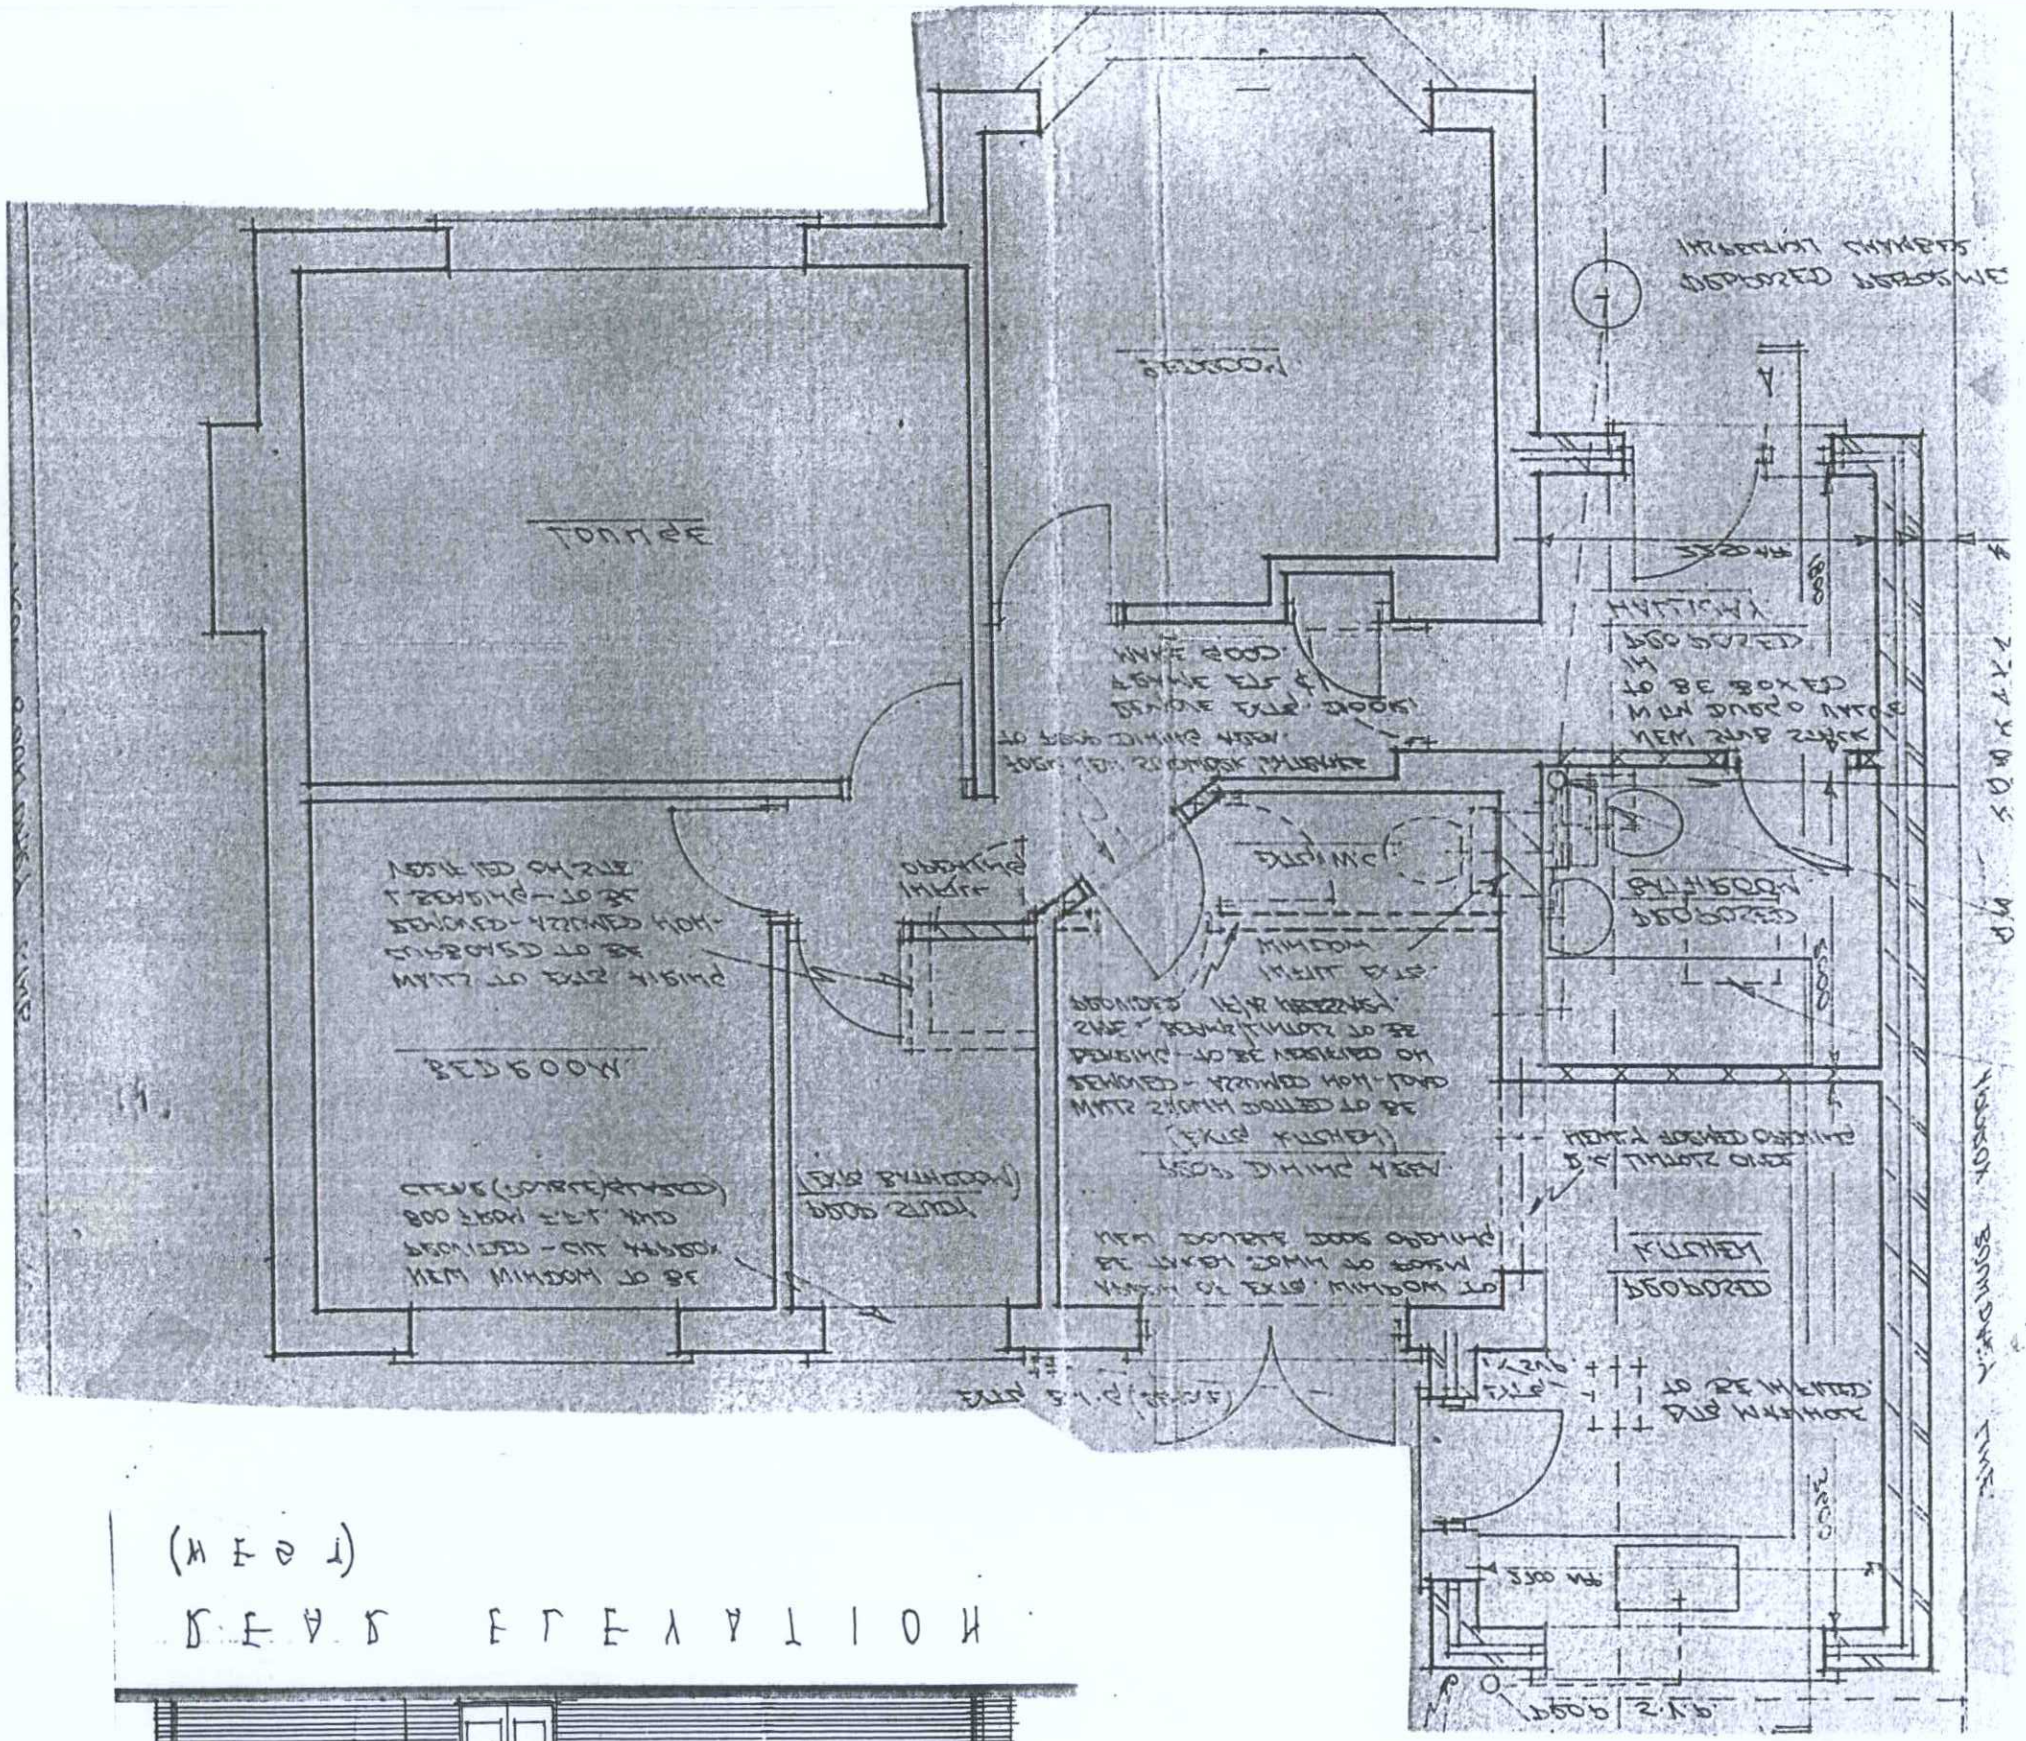

LOUNGE
BEDROOM
KITCHEN
DINING AREA
EXTG. KITCHEN
EXTG. BATHROOM
BEDROOM
EXTG. BATHROOM
EXTG. KITCHEN
DINING AREA
KITCHEN
BATHROOM
HALLWAY
EXTG. ROOF TO BE REMOVED
NEW ROOF TO BE BOXED IN & INSULATED
NEW DOUBLE DOOR OPENING
NEW WINDOW TO BE
NEW SLIDING DOOR
NEW WINDOW TO BE