Client	Project	Drawing	Scale	Date	Drawn	Drawing No.
MS. P. KINTON	LANCING BN15 9LQ 98 SOMPTING ROAD	PLANS AS PROPOSED	1:100	12:16		16:04:02

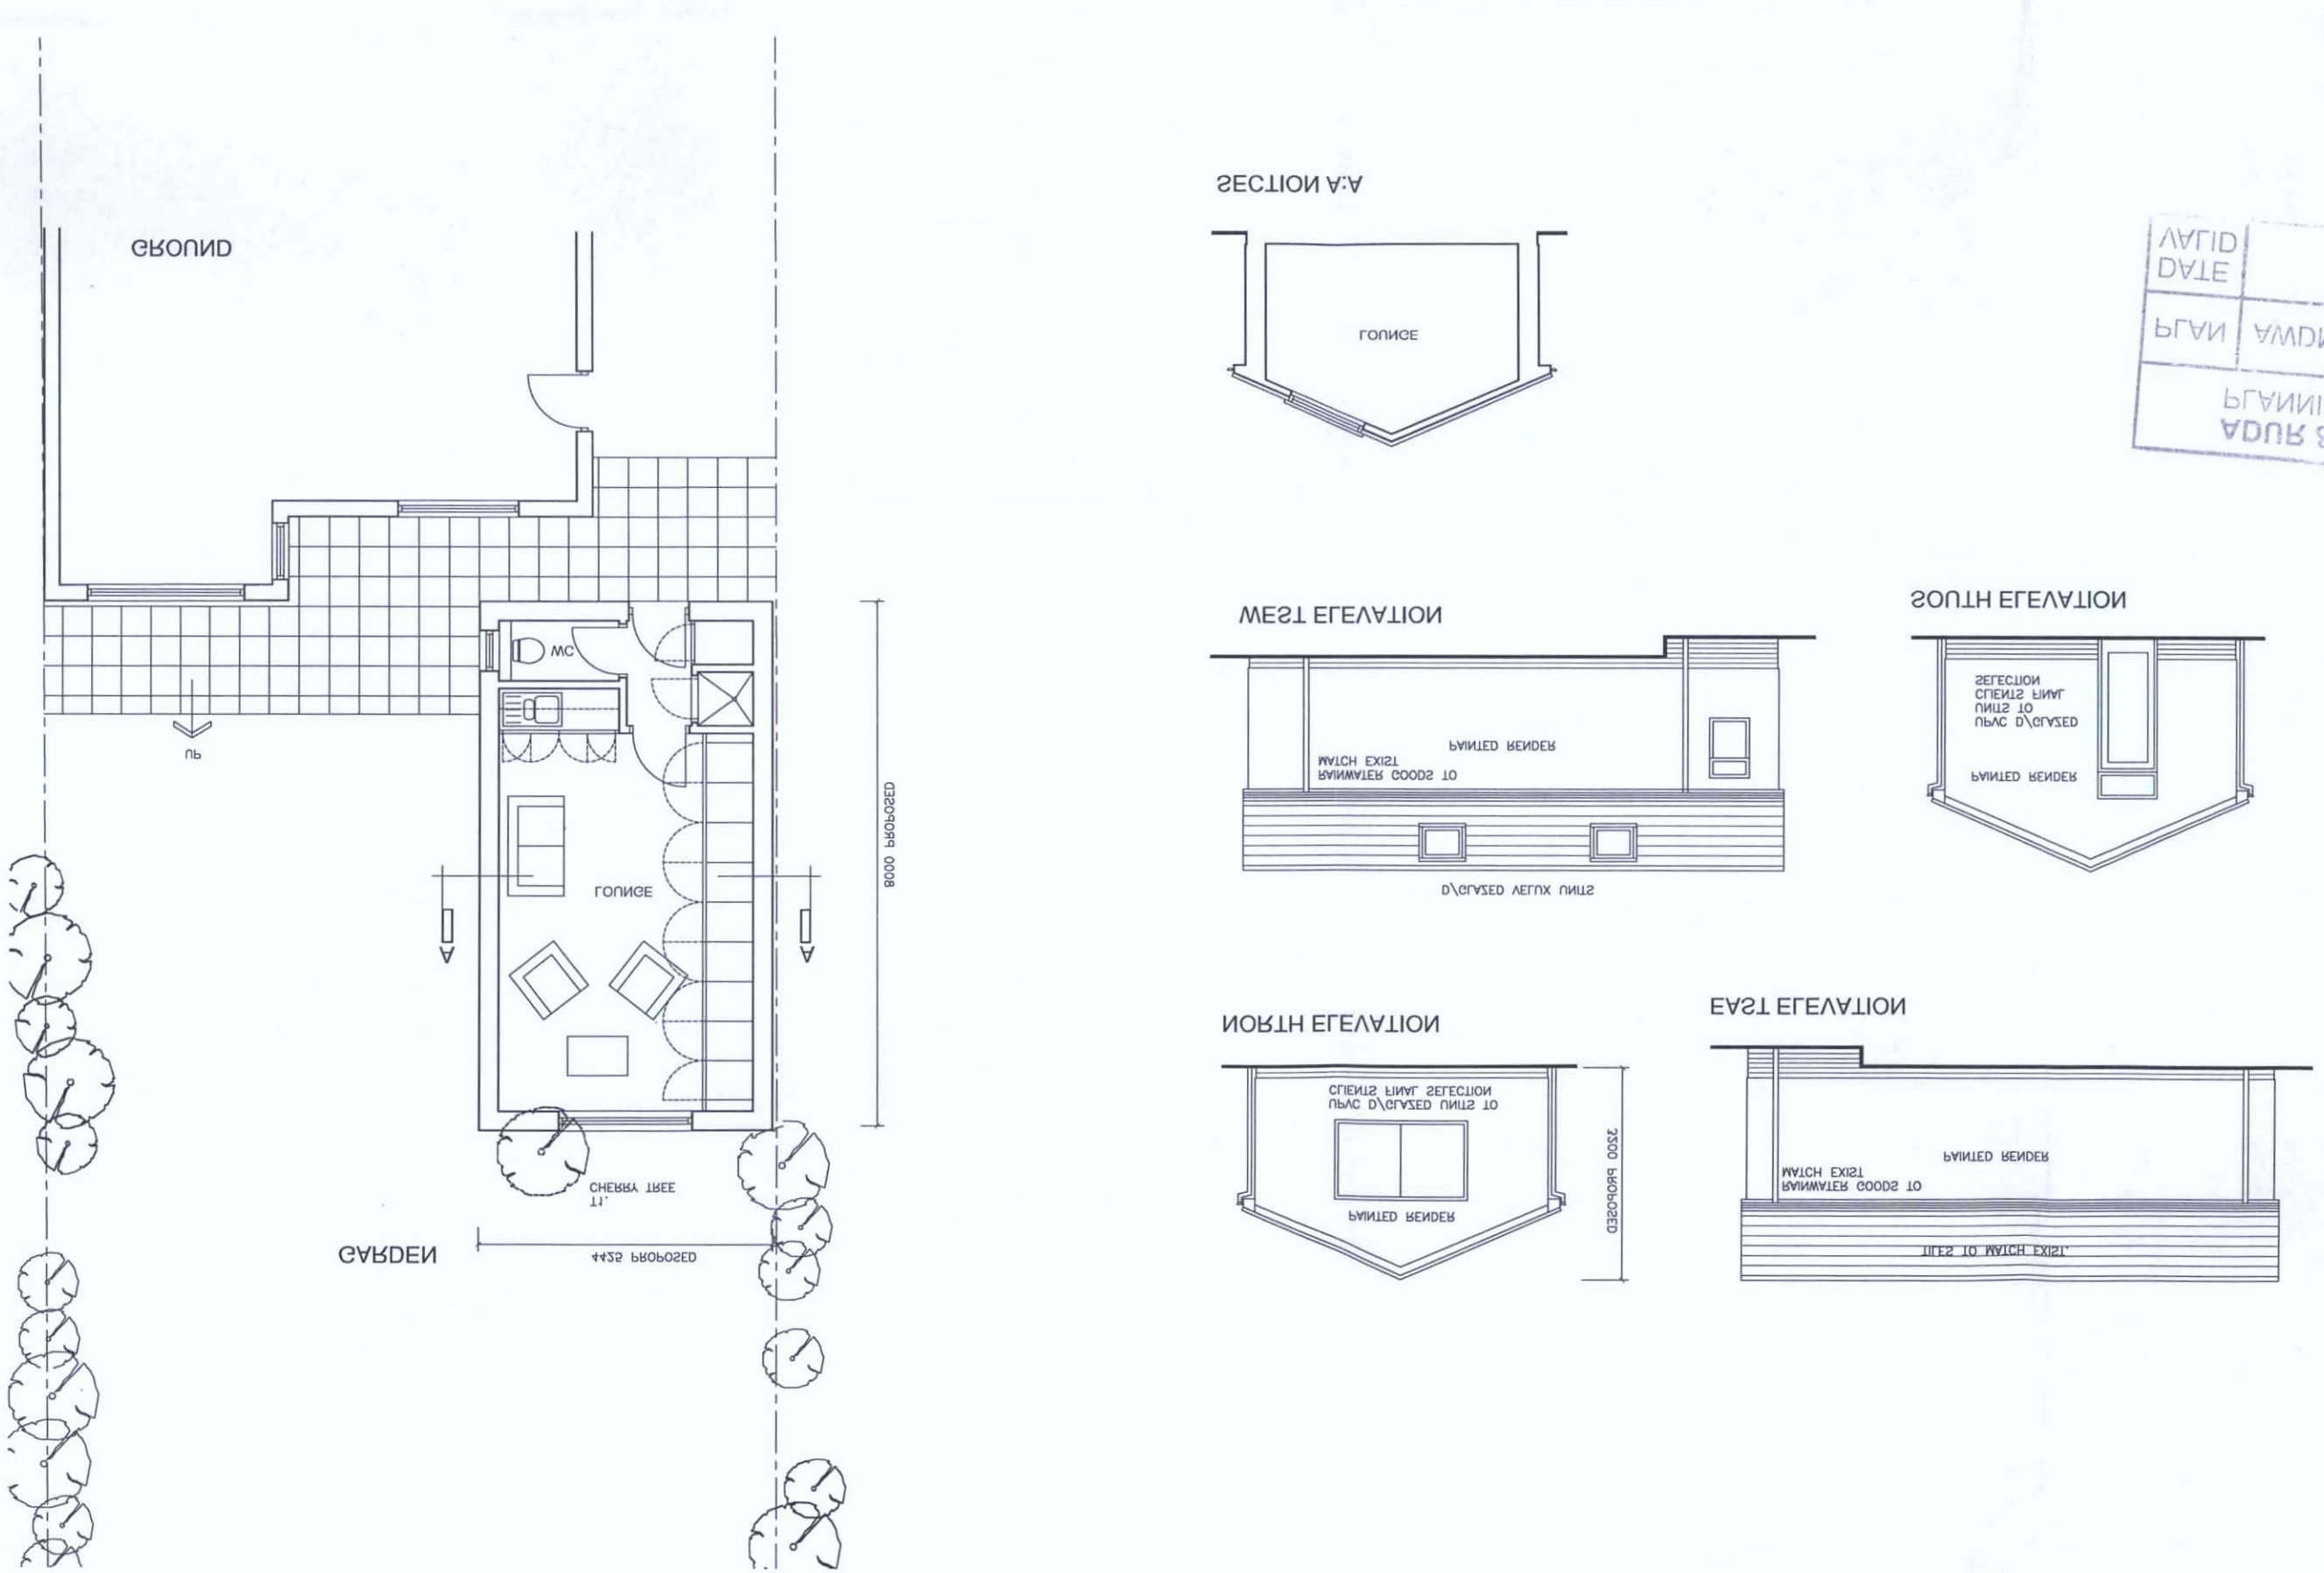

ADUR & WORTHING
PLANNING SERVICES
PLAN AWDM 00971/17
DATE 8 MAR 2017
VALID